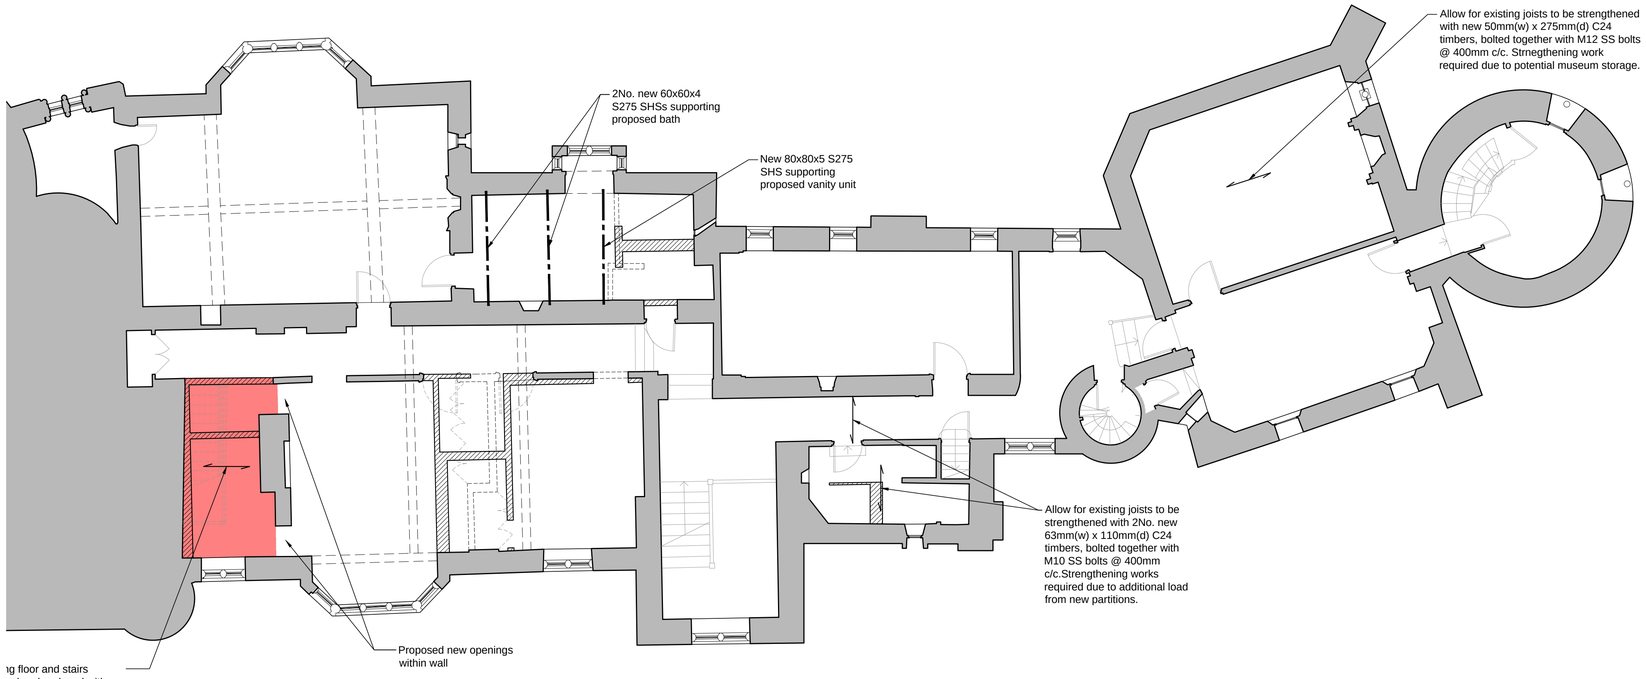

First Floor Plan

Scale - 1:75@A1



Scale Bar - 1:75

Notes:

A

N

Rev	Description	Date	By	Ckd
P3	Drawing updated and scale bar added	24/08/23	HJR	
P2	Drawing title updated; Layout changed to match Architect's; Steel beam sizes updated.	27/06/23	JR	

Drawing Status: PRELIMINARY

FRANK W. HAYWOOD
AND ASSOCIATES
CONSULTING STRUCTURAL ENGINEERS

OXFORD TERRACE
13 ALLESLEY OLD ROAD
COVENTRY
CV5 8BU

Tel: 02476 678921
Fax: 02476 711721
E-mail: fwh@fwhaywood.co.uk

Client:

Architect: Scott and Twine Architects and Interior Designers

Job Title: Devizes Castle

Drawing Title: First Floor Plan Showing Proposed Floor Strengthening Works

Scale:	Size:	Drawn by:	Checked by:	Date:
1:75	A1	JR	CGHM	09/05/23

Job No.	Drawing No.	Revision:
12444	10	P3