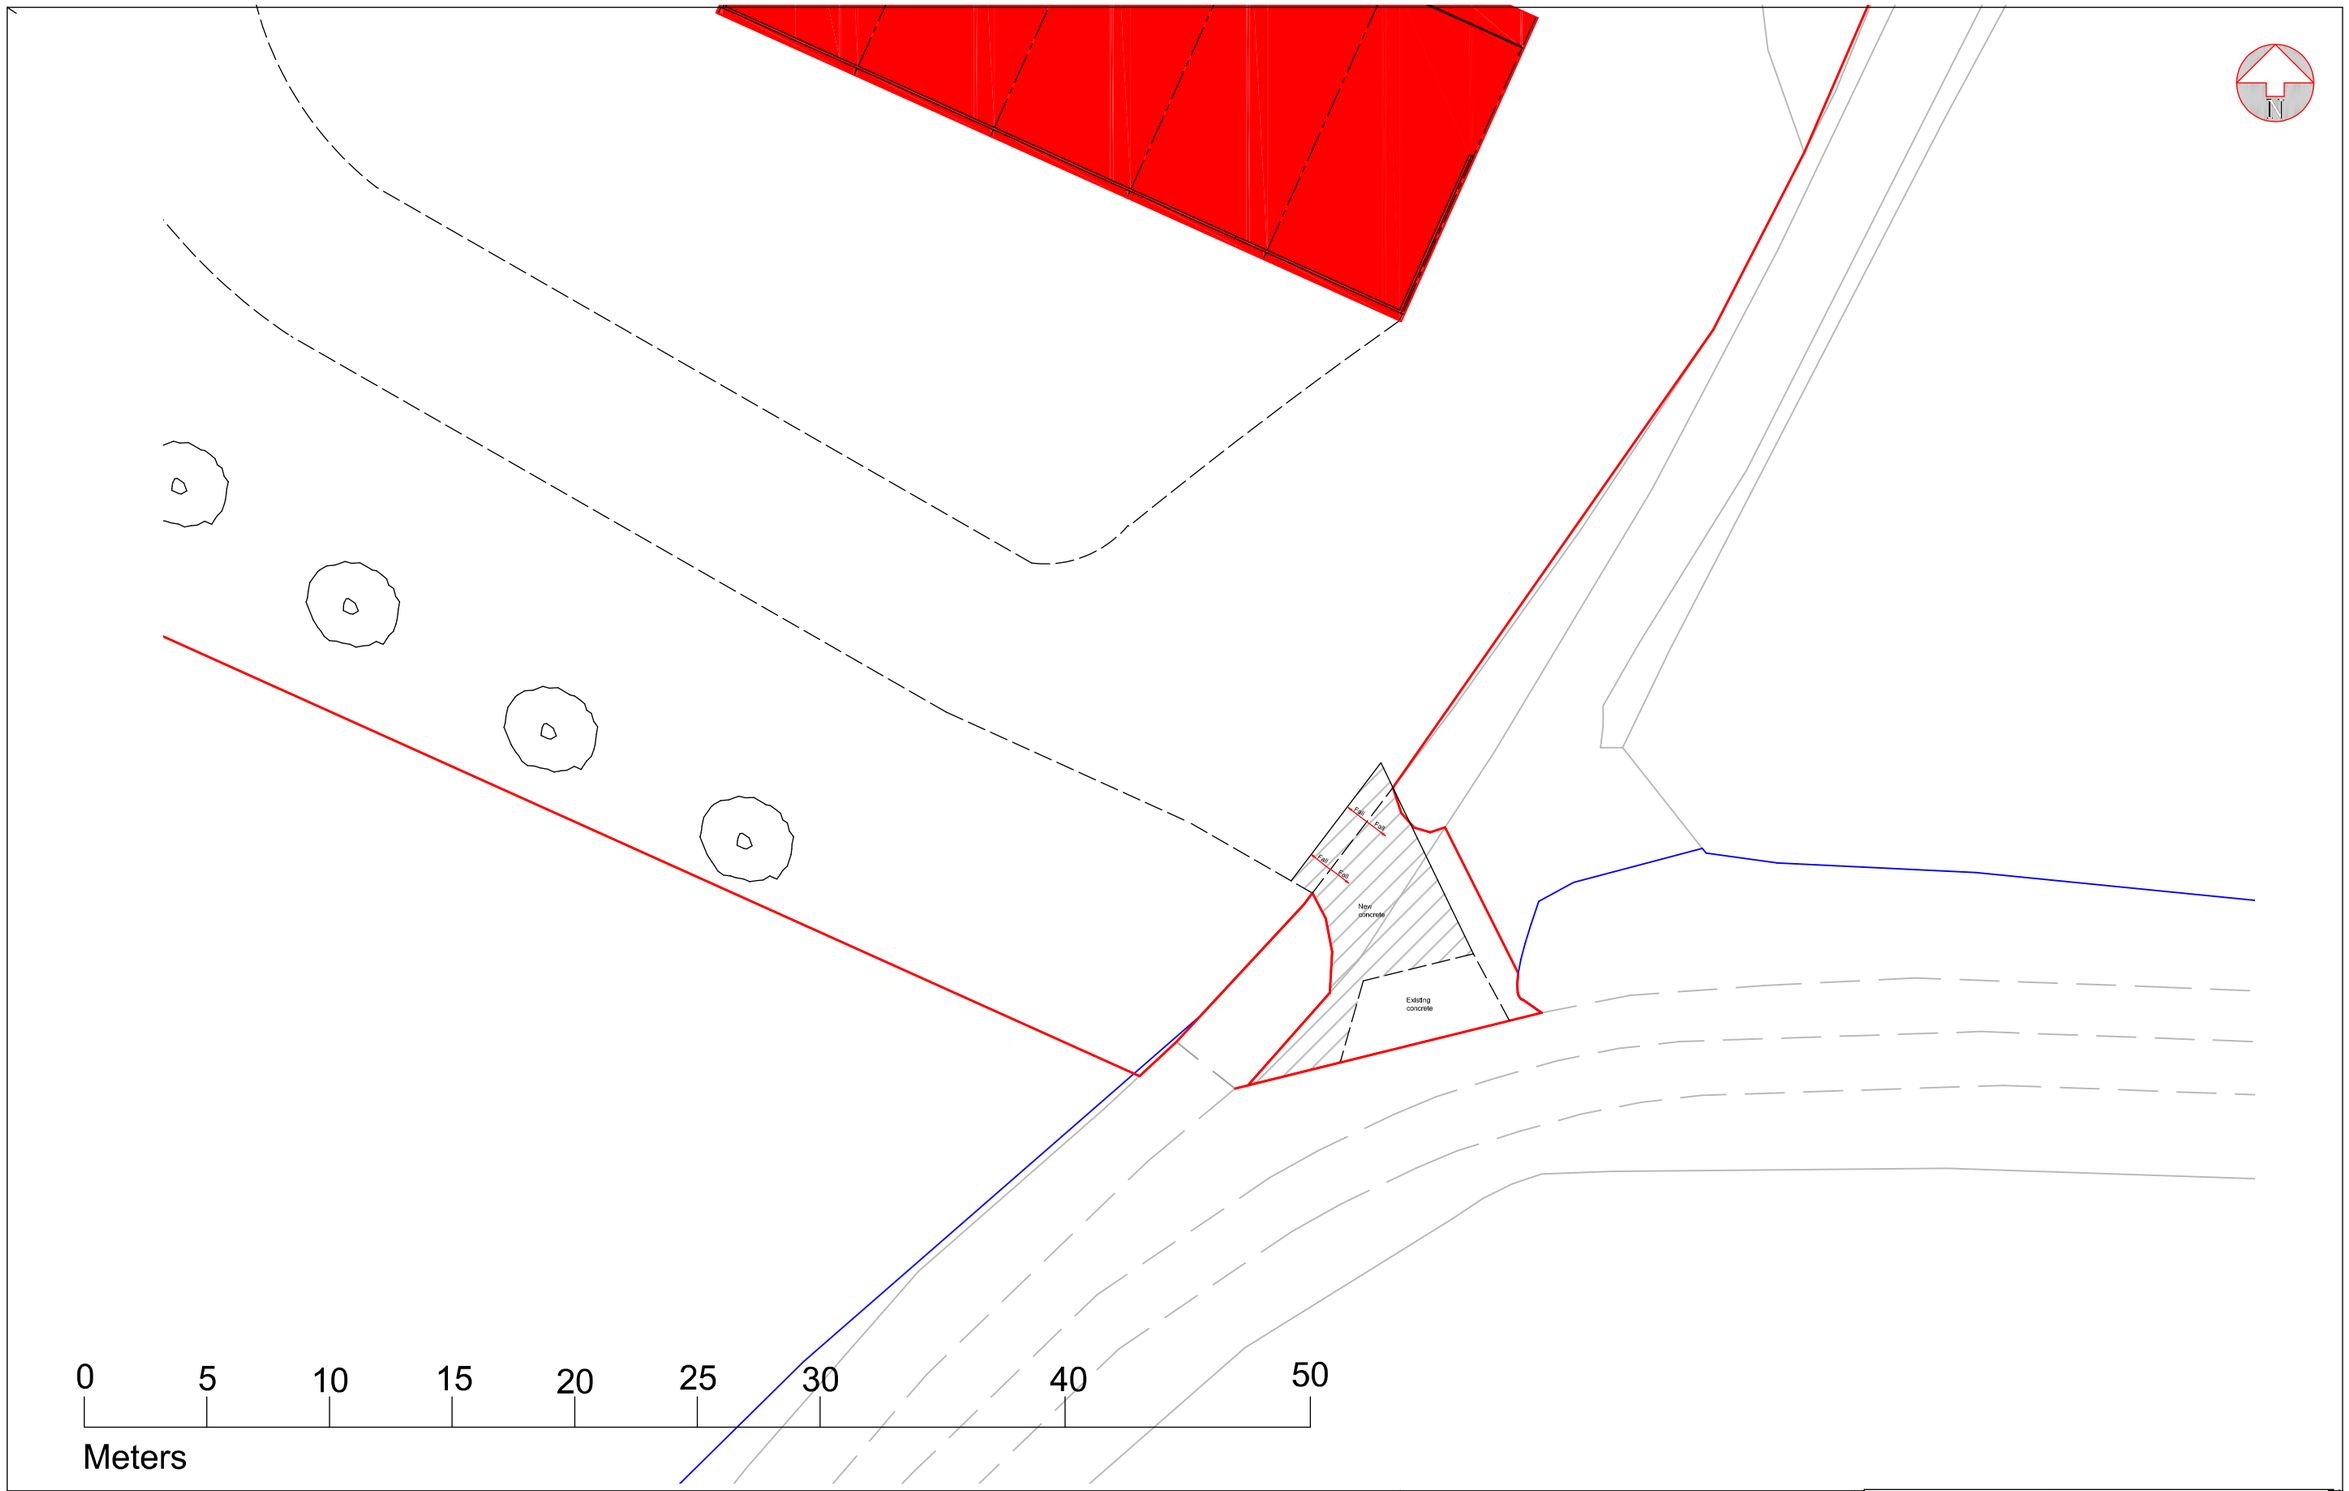

Client	Blanchard Farms
Job	Proposed Additional Barn of Forest Road Wootton Rivers
Drawing	Proposed Improvements to Access
Referance	SC1236-06
Scale @A3	1:250
Date	August 2023

Singleton & Co
31 Cadley, Marlborough, Wiltshire SN8 4NE
Tel: 01672 514241 | Mob: 07775 562053
info@singletonandco.co.uk