© HALZAC DESIGN LTD 2023.

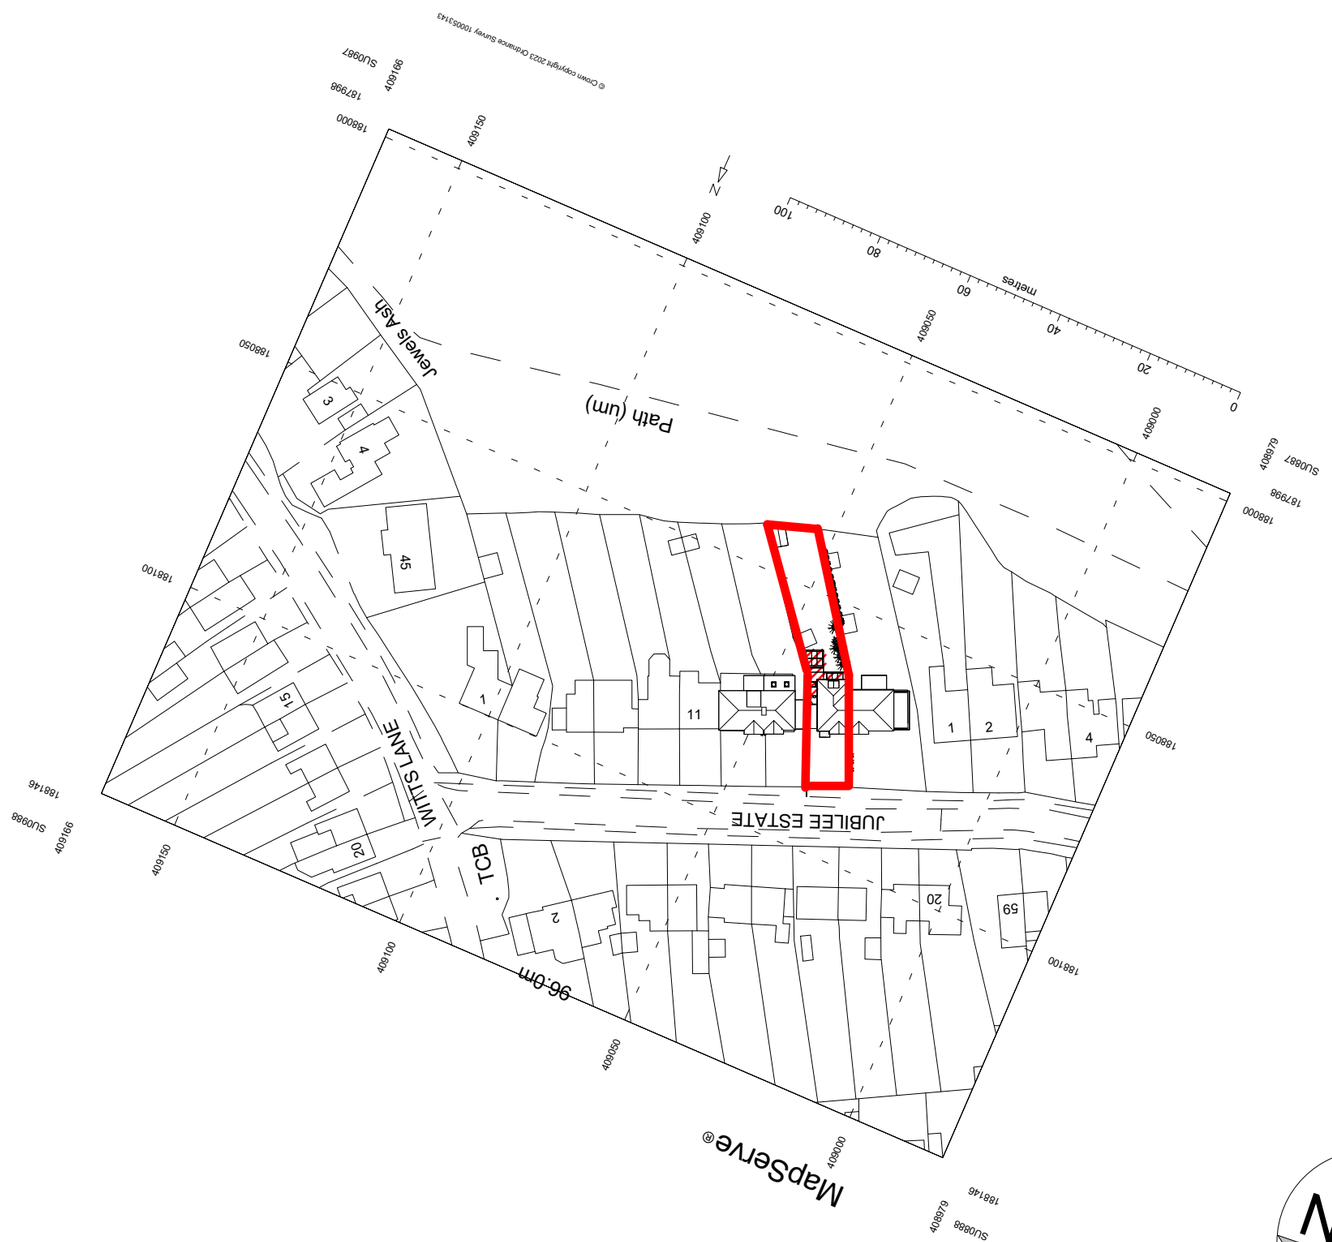

Location Plan

1 : 1250

5 0 5 10 15 20 25 30
SCALE 1:1250

North

© Crown copyright 2023 Ordnance Survey 100053143
Ordnance survey data downloaded from Mapserve by Halzac Design Ltd on 6th June 2023 license for use by Halzac Design Ltd for 1 year maximum

DRAWING NUMBER PREFIXED WITH
EX = EXISTING DRAWING, NOT TO BE SCALED EXCEPT FOR PLANNING PURPOSES, BASED ON INFORMATION PROVIDED BY: HDL
SK = SKETCH DRAWING, INFORMAL DRAWING, NOT FOR OFFICIAL USE, NOT TO BE USED FOR PLANNING PURPOSES, NOT TO BE SCALED.
PL = DRAWING TO ACCOMPANY A PLANNING APPLICATION, CAN BE SCALED FOR PLANNING PURPOSES ONLY, NOT FOR CONSTRUCTION(NFC).
BR = DRAWING FOR A BUILDING REGULATION APPLICATION AND APPROVAL ONLY, USE GIVEN DIMESNSION ONLY, NOT TO BE SCALED, NFC.
WD = WORKING DRAWING, INCLUDES ADDITIONAL DETAIL OVER AND ABOVE BR DESIGNATION, USE GIVEN DIMENSION ONLY, NOT TO BE SCALED.

Status:
TO ACCOMPANY A PLANNING APPPLICATION

PROJECT TITLE:
Extension and Alterations to
17 Jubilee Estate, Purton, SN5 4EU
for Mr & Mrs Read

DRAWING:
Location Plan

SCALE @ A3: 1 : 1250
DATE: Jun'23
DRAWN BY: CR

HALZAC DESIGN LTD
ARCHITECTURAL DESIGN SERVICE
1 Whitgift Cl, Grange Park, Swindon. SN5 6HQ
halzacdesign@icloud.com halzacdesign.com
01793 951631 07801070166

JOB NUMBER: 23-011
DRAWING NUMBER: PL10
REV:

LATEST REVISION:

PDF PRINTED: 08/09/2023 15:15:20