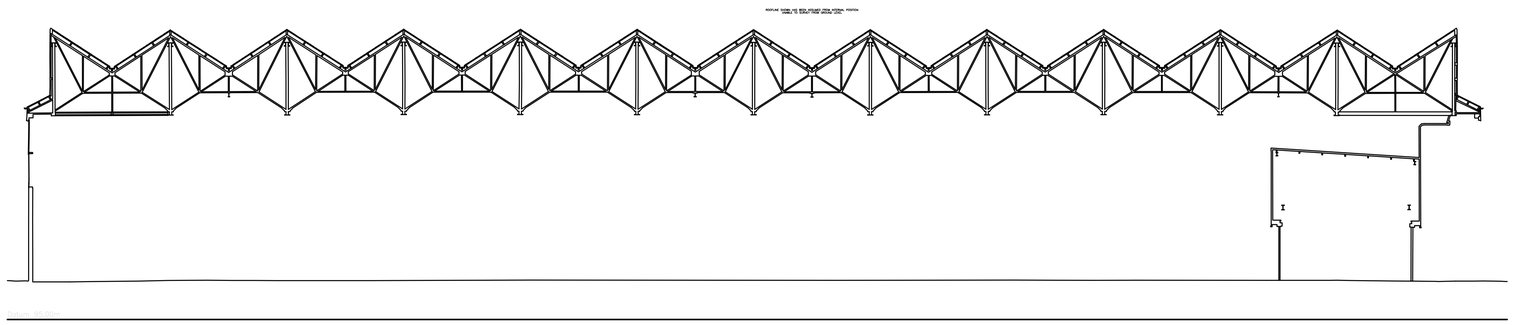

Existing Section B-B
1:200 @ A1

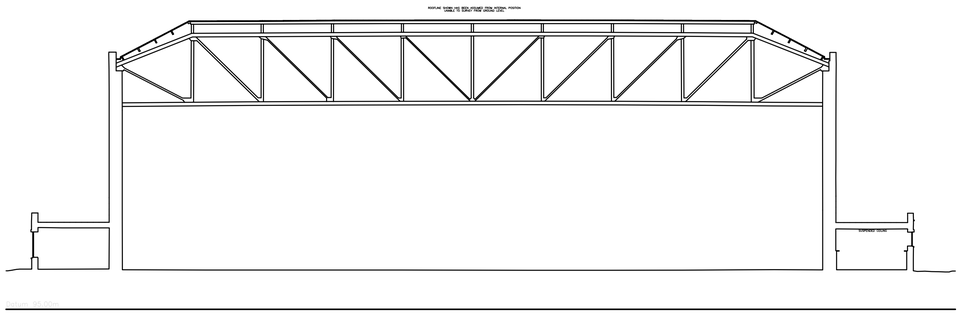

Existing Section A-A
1:200 @ A1

0m 4m 8m 12m 16m
Scale 1:200

Ingleton Wood LLP shall have no liability to the Employer arising out of any unauthorized modification or amendment to, or any transmission, copy or use of the material, or any proprietary work contained therein, by the Employer, Other Project Team Member, or any other third party.

All dimensions are to be checked and verified on-site by the Main Contractor prior to commencement; any discrepancies are to be reported to the Contract Administrator.

This drawing is to be read in conjunction with all other relevant drawings and specifications

Do Not Scale

© Ingleton Wood LLP

Rev	Description	Date	Chk	Apr
P02	RIBA STAGE 4 ISSUE	31/08/23	HW	BB
P01	RIBA STAGE 4 ISSUE	11/08/23	HW	BB

Project No:	Scale @ A1:	Drawn By:
4000034	1:200	JF

Ingleton Wood
Property and Construction Consultants
Issuing office: Nottingham
T: 0115 8604072
www.ingletonwood.co.uk

Vision, form and function

Project:
HANGAR REFURBISHMENTS
HULLAVINGTON BARRACKS

Client:
VIVO DEFENCE SERVICES

Title:
HANGAR 3 - EXISTING SECTIONS

Security Classification:
OFFICIAL

Drawing Number:
4000034-IWD-Z1-ZZ-DR-A-4010

Status:	Purpose of Issue:	Revision:
S4	RIBA STAGE 4	P02