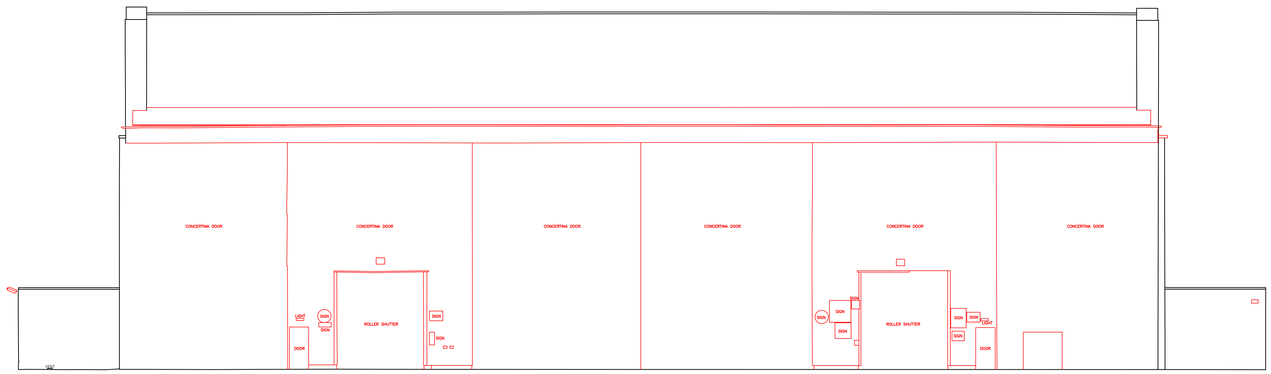

Datum: 95.00m

Demolition Elevation 3

1:100 @ A0



Existing door opening blocked up in stone work and inner leaf masonry to match existing.

Datum: 95.00m

Demolition Elevation 4

1:100 @ A0

0m 2m 4m 6m 8m

Scale 1:100

Key:

Scope of demolitions shown in RED.

Existing asbestos cement slates ridge and hip tiles, battens, underlay, sarking boards, timber purlins, all flashings, trim, rainwater gutters, valley gutters, hoppers and downpipes to be removed. Arising materials from demolitions are to be removed and disposed of off site.
Existing flat roof coverings, upstands, insulation, vapour control layers, shute linings, all flashings, trim, rainwater gutters, valley gutters, hoppers and downpipes to be removed. Arising materials from demolitions are to be removed and disposed of off site.
Existing asbestos cement slate cladding tiles, battens, underlay, background boarding, flashings, closures, drips etc. all to be removed and disposed of off site.
Existing windows, including frames, glazing, hardware, hinges, fastenings, seals, closures, head, jamb and cill linings to be removed and disposed of off site.
Existing external personnel doors and roller shutters, including frames and tracks, operational gear and controls, glazing, hardware, hinges, fastenings, seals, closures, head, jamb and cill linings to be removed and disposed of off site.
Existing single-skin metal cladding, flashings, trims, drips & seals to be removed and disposed of off site.
Localised existing sundry elements of M&E fittings to decommissioned, removed and set aside prior to demolitions. Reinstall/replace and recommission following the roofing/cladding works. Includes but not limited to air handling ductwork & grilles, overflow pipes, BMS sensors, lighting and emergency light fittings, fire alarm sounders and beacons, PA speakers. Existing aircraft obstruction lights to be isolated and removed.
Submit proposals for approval.
Existing roof ladders, landings, safety cages, brackets & fasteners to be removed and disposed of off site.
Note: all wall stonework is to be fully made good to match existing following removals and demolitions.

ASBESTOS CONTAINING MATERIALS
Note: refer to Refurbishment and Demolition Survey and note the presence of existing asbestos containing materials associated with the works. Removal works for all ascertained asbestos containing materials are to be carried out by a Licensed Asbestos Removal Contractor approved by Vivo Defence Services.

Ingleton Wood LLP shall have no liability to the Employer arising out of any unauthorized modification or amendment to, or any transmission, copy or use of the material, or any proprietary work contained therein, by the Employer, Other Project Team Member, or any other third party.

All dimensions are to be checked and verified on-site by the Main Contractor prior to commencement; any discrepancies are to be reported to the Contract Administrator.

This drawing is to be read in conjunction with all other relevant drawings and specifications

Do Not Scale © Ingleton Wood LLP

Rev	Description	Date	Chk	Apr
P02	REVISED RIBA STAGE 4 ISSUE	31/08/23	DJ	BB
P01	RIBA STAGE 4 ISSUE	11/08/23	DJ	BB

Project No:	Scale @ A0:	Drawn By:
4000034	As Indicated	JF

Ingleton Wood
Property and Construction Consultants
Issuing office: Nottingham
T: 0115 8634072
www.ingletonwood.co.uk

Vision, form and function

Project:
HANGAR REFURBISHMENTS
HULLAVINGTON BARRACKS

Client:
VIVO DEFENCE SERVICES

Title:
HANGAR 3 DEMOLITION ELEVATIONS - SHEET 2

Security Classification:
OFFICIAL

Drawing Number:
4000034-IWD-Z1-ZZ-DR-A-4102

Status:	Purpose of Issue:	Revision:
S4	RIBA STAGE 4	P02