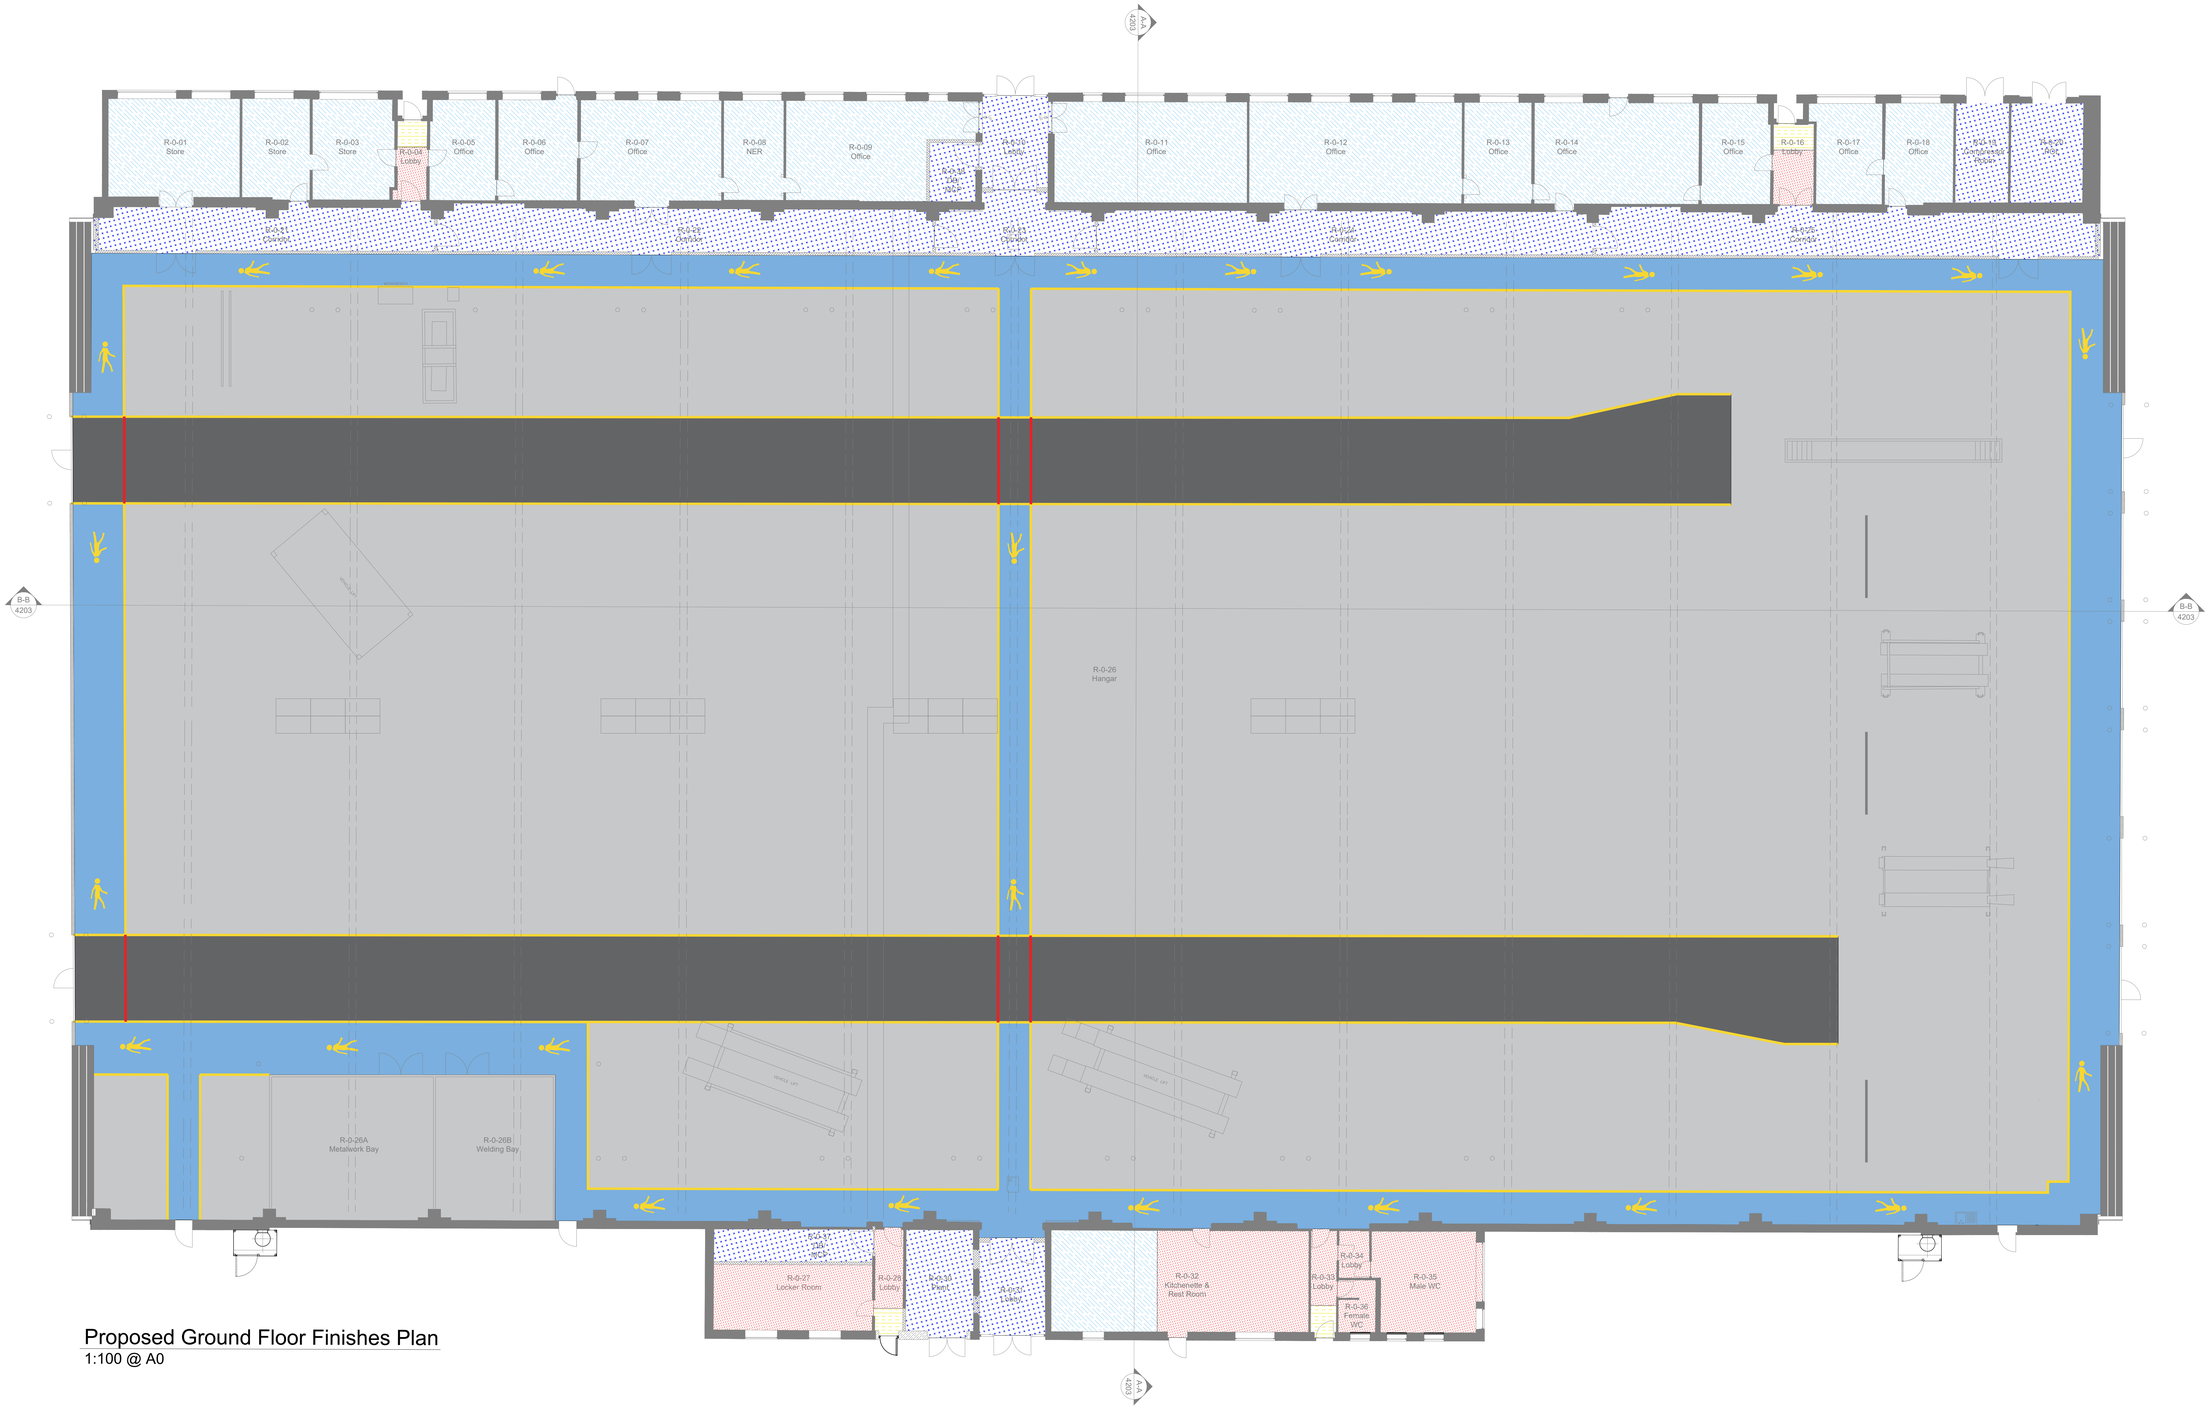

Proposed Ground Floor Finishes Plan

1:100 @ A0

0m 2m 4m 6m 8m

Scale 1:100

Ingleton Wood LLP shall have no liability to the Employer arising out of any unauthorized modification or amendment to, or any transmission, copy or use of the material, or any proprietary work contained therein, by the Employer, Other Project Team Member, or any other third party.

All dimensions are to be checked and verified on-site by the Main Contractor prior to commencement, any discrepancies are to be reported to the Contract Administrator.

This drawing is to be read in conjunction with all other relevant drawings and specifications

Do Not Scale

© Ingleton Wood LLP

Key:

- Forbo Teviot Carpet Tiles. Spec No: 7150 Colour TBC by end user.
- Forbo Coral Duo Barrier Matting. Spec No: 7220 (Duo) Colour TBC by end user
- Forbo Safestep R11. Spec No: 7760. Colour TBC by end user. Coved sealed skirting
- Flowcrete - Flowcoat SF41 - a coloured 2-component epoxy thin layer, high build coating Colour: Mid Grey (280)
- Flowcrete - Flowcoat SF41 - a coloured 2-component epoxy thin layer, high build coating Colour: Goosewing Grey (Ref: 222)
- Flowcrete - Flowcoat SF41 - a coloured 2-component epoxy thin layer, high build coating Colour: Traffic Blue (Ref: 466)
- Flowcrete - Yellow Line Marking Deckshield Linemarker QD - 100mm wide Colour: Traffic Yellow
- Flowcrete - Red Line Marking Deckshield Linemarker QD - 100mm wide Colour: RAL 3020 Traffic Red
- Flowcrete - Escape Route Pedestrian marking Deckshield Linemarker QD Colour: Traffic Yellow

Notes

1. Prepare floor to areas to receive new floor covering as required.
2. Contractor is to ensure that all preparatory works are carried out prior to laying new finishes.
3. All floors to be supplied and fitted in accordance with manufacturers guidelines.
4. Entrance matting to be installed to present flush surface with transition profile and adjoining floor finish. To form matt well around primary entrance matting use Gradus UMFA18 or equal approved. For junctions between carpet & vinyl flooring use Gradus ETR302UFO or equal approved.
5. Stair nosings/trim for use, with vertical risers - Supply & install Gradus RXT711, single insert with concealed fixing OR with angled risers - Supply & install Gradus RXT751, single insert with concealed fixing. Install Interior insert, colour ref: TBC, into channel, painted - to match colour insert, to ALL steps. Nosing to be fitted in accordance with manufacturers printed instructions.
6. New vinyl flooring to ablutions to be lapped into floor gullies during installation. Installed to manufacturers recommednations.

Note - Flowcrete Substrate Preparation.

If the substrate is contaminated with oil the Flowprime EP Oil Tolerant Primer should be specified as shot blasting will only remove the uppermost contamination and not any deep penetrated oil contamination.
Flooring contractor to determine if a suitable test shot blast is required as the normal preparation for use of the Oil Tolerant Primer is to shot blast the substrate as part of the approved normal substrate preparation requirements to be suitably primed and then over coated.

Substrate preparation and application of Flowcrete products to be undertaken in full accordance with manufacturers Specifications.

Manufacturer: Flowcrete UK Ltd, Booth Lane, Moston, Sandbach, CW11 3GF.
Telephone: 01270 753753. Fax: 01270 753333.
E-mail: uk@flowcrete.com Web: www.flowcrete.co.uk

Rev	Description	Date	Chk	Apr
P03	REVISED RIBA STAGE 4 ISSUE	08/09/23	JF	BB
P02	REVISED RIBA STAGE 4 ISSUE	31/08/23	JF	BB
P01	RIBA STAGE 4 ISSUE	11/08/23	JF	BB

Project No: 4000034 | Scale @ A0: 1:100 | Drawn By: PS

Ingleton Wood
Property and Construction Consultants
Issuing office: Nottingham
T: 0115 8434072
www.ingletonwood.co.uk

Vision, form and function

Project:
HANGAR REFURBISHMENTS
BUCKLEY BARRACKS

Client:
VIVO DEFENCE

Title:
HANGAR 3 - PROPOSED FLOOR FINISHES PLAN

Security Classification:
OFFICIAL

Drawing Number:
4000034-IWD-Z1-00-DR-A-3002

Status:	Purpose of Issue:	Revision:
S4	RIBA STAGE 4	P03