# Proposed Site block plan 64 Lancaster Square

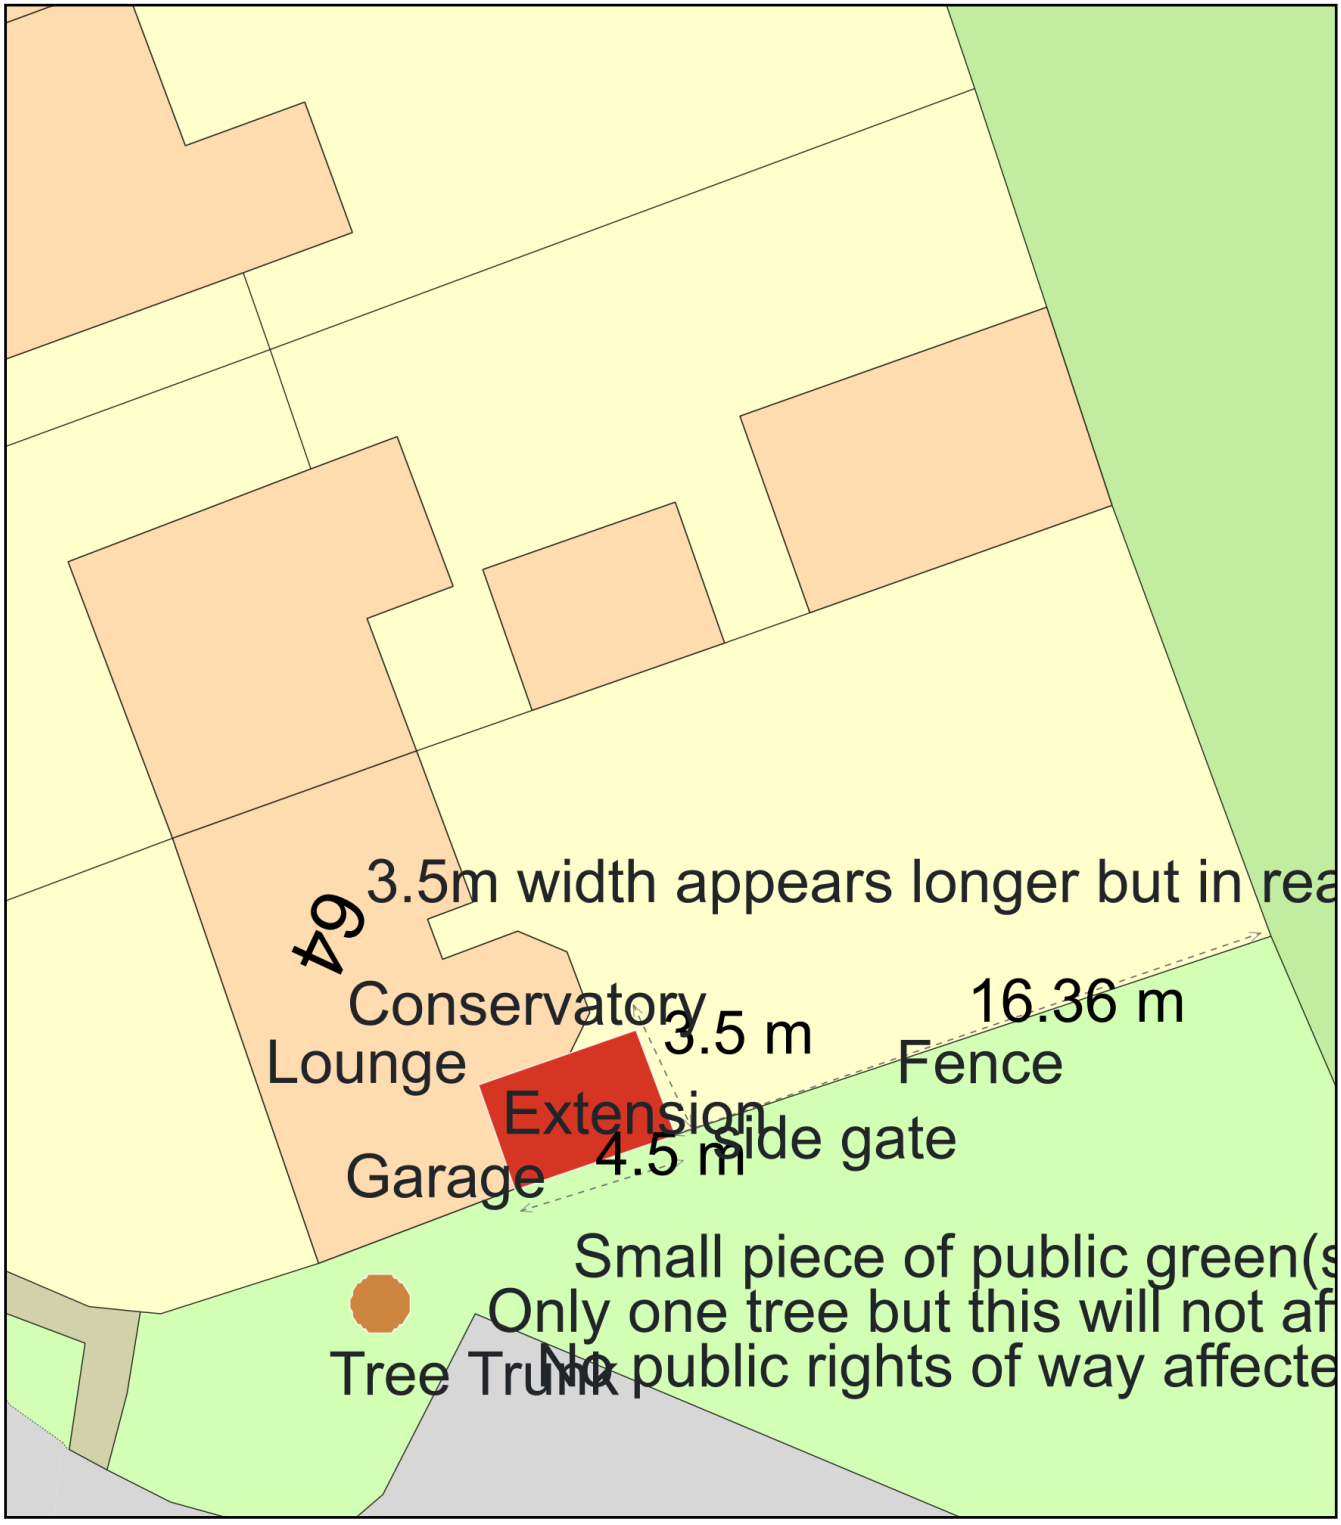


0 10

Metres

N

ReQuestaPlan

| | |
|---|---|
| Plan Produced for: | Adrian Bray |
| Date Produced: | 31 Aug 2023 |
| Plan Reference Number: | TQRQM23243203737983 |
| Scale: | 1:200 @ A4 |

© Crown copyright and database rights 2023 OS 100042766