64 Lancaster Square single storey extension

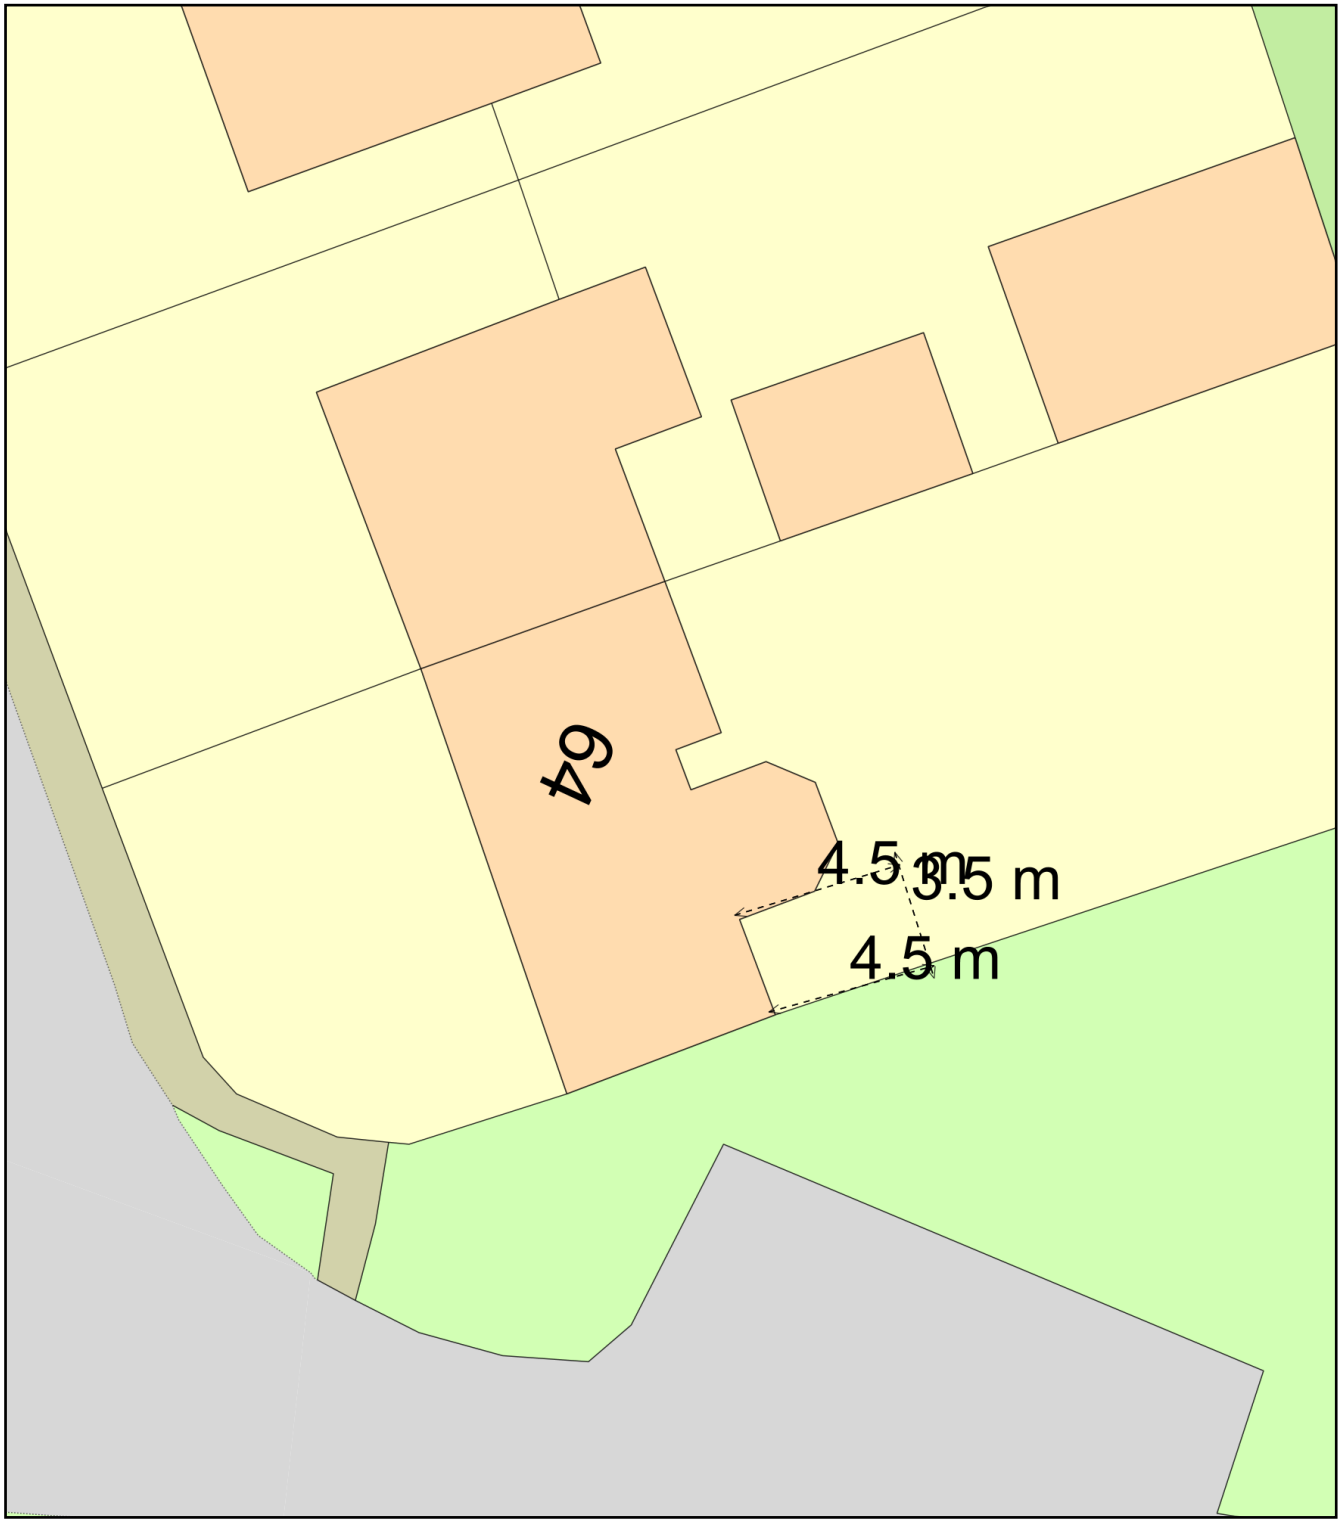

0 10
Metres

N

ReQuestaPlan

Plan Produced for: Adrian Bray

Date Produced: 29 Aug 2023

Plan Reference Number: TQRQM23241204919885

Scale: 1:200 @ A4

© Crown copyright and database rights 2023 OS 100042766