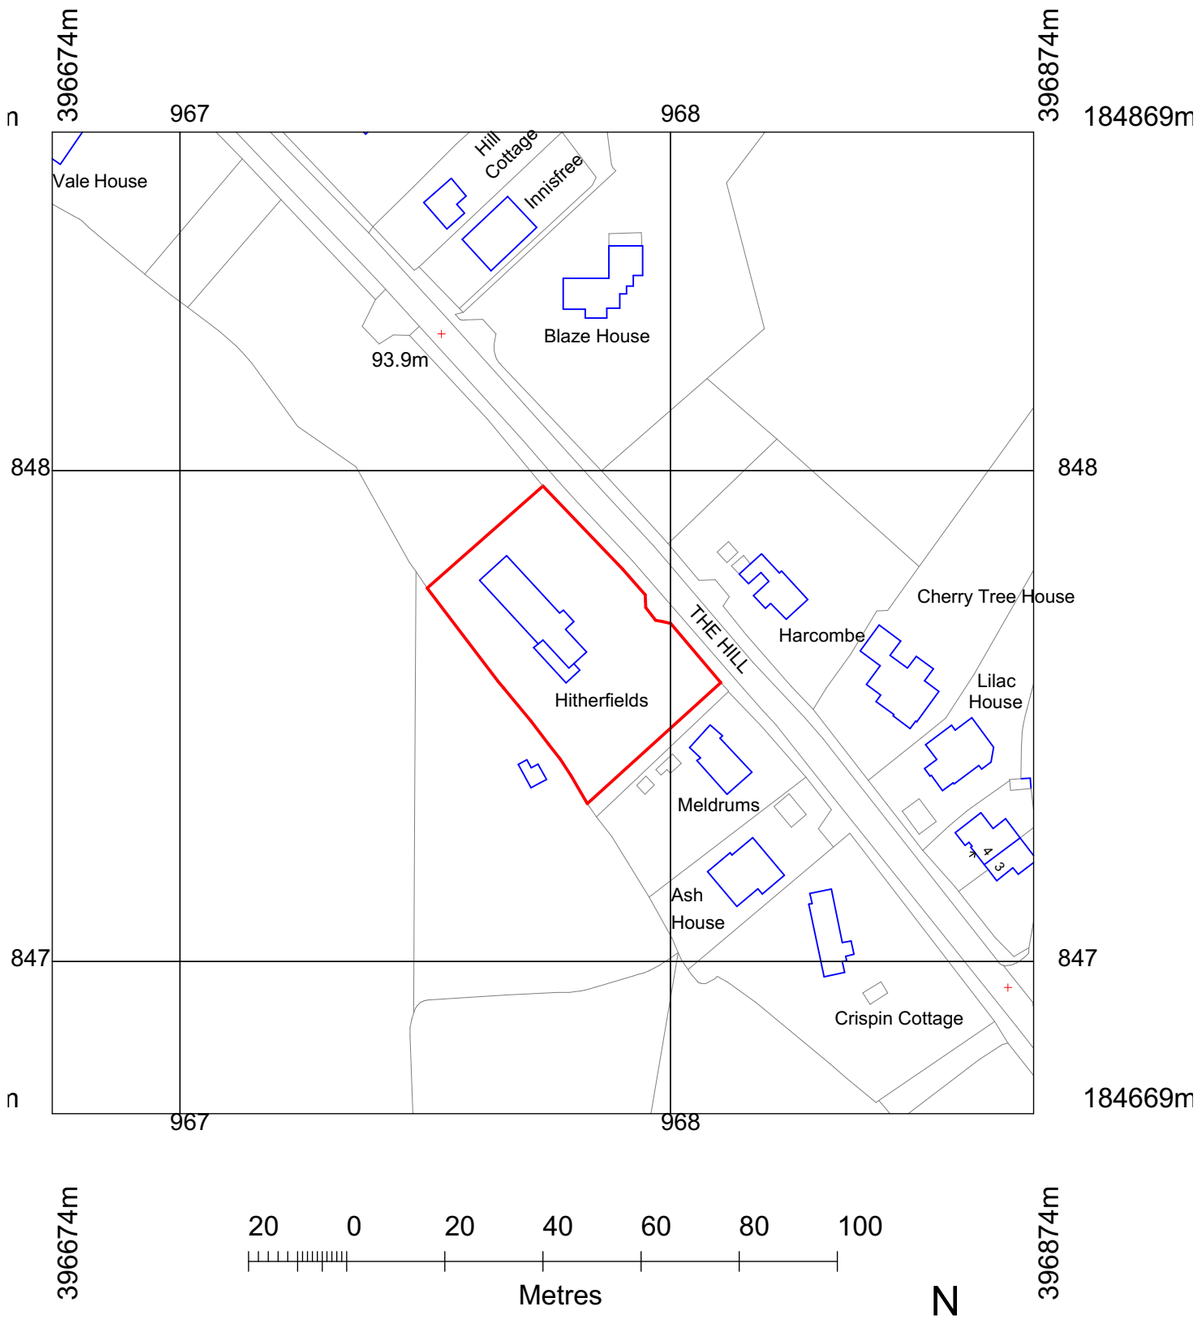

Site Plan 1:1250

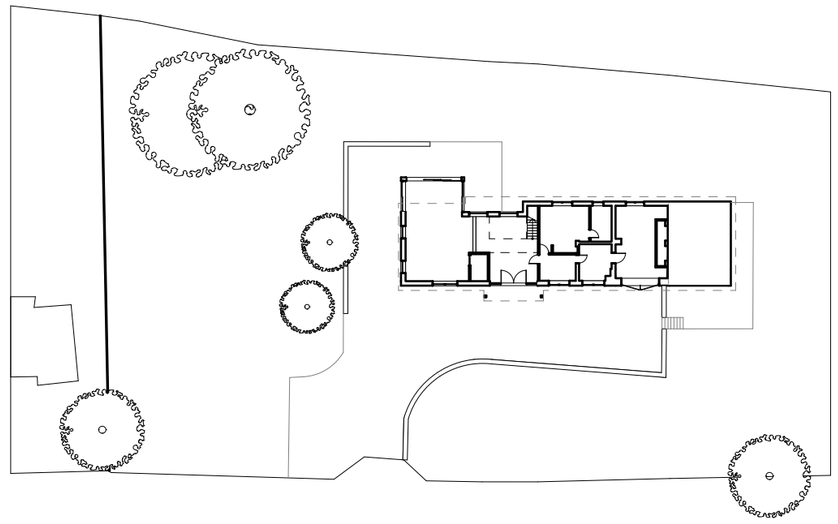

0. Existing Site Plan 1:500

1:200
0m 5 10 15
1:250
0m 10 20 30 40 50 60

North Point

N

Project Description
Project Description

EXISTING

Rev.	ID	Issue Date	Issuer	Amendment

Project	Project Name	Drawing ID	2140.EX.000	Date	08/09/2023
Project No.	2140	Drawing Title	Site Plan	Drawn by	RFG
Client	A & L Ireland	Scale	1:1250, 1:500 @A3	Checked by	n/a
Project Address	Hitherfields The Hill Little Somerford SN15 5BQ	Purpose	for INFORMATION	Rev. *	File 2140 - Hitherfields_CURRENT.pln

This document and its design content is copyright ©. It shall be read in conjunction with all other associated project information including models, specifications, schedules and related consultants documents. Responsibility is not accepted for errors made by others in scaling from this drawing. All construction information should be taken from figured dimensions only. Immediately report any discrepancies, errors or omissions on this document to the Originator. If in doubt ASK.

RFG Architecture
Email rfgarchitecture@gmail.com
Telephone +44 (0) 7963 429 778

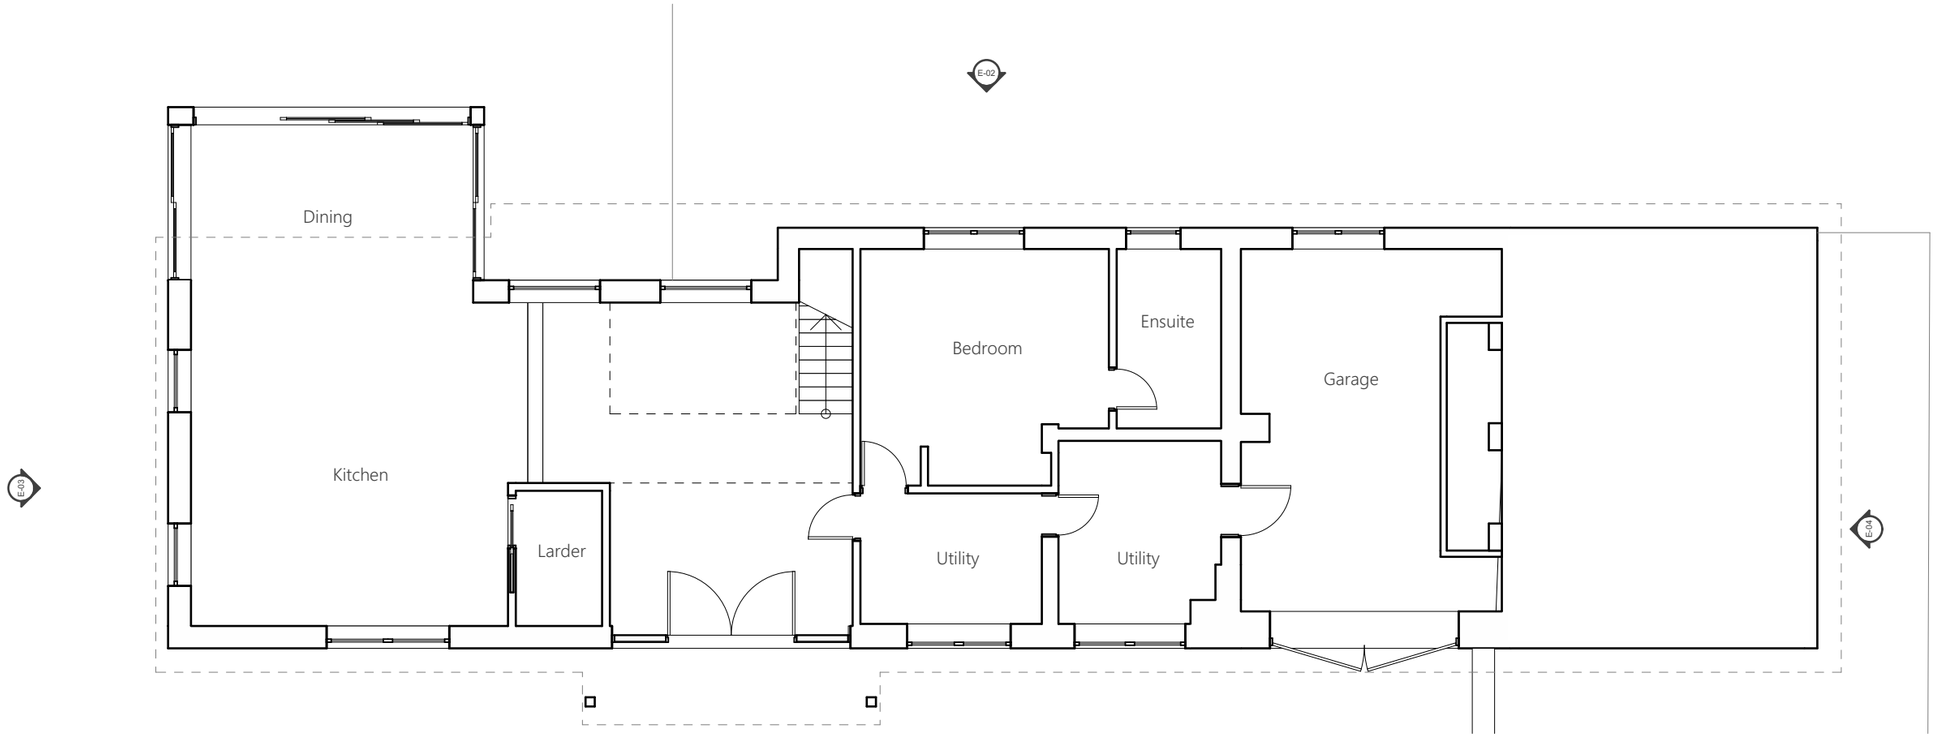

0. Existing Ground Floor 1:100

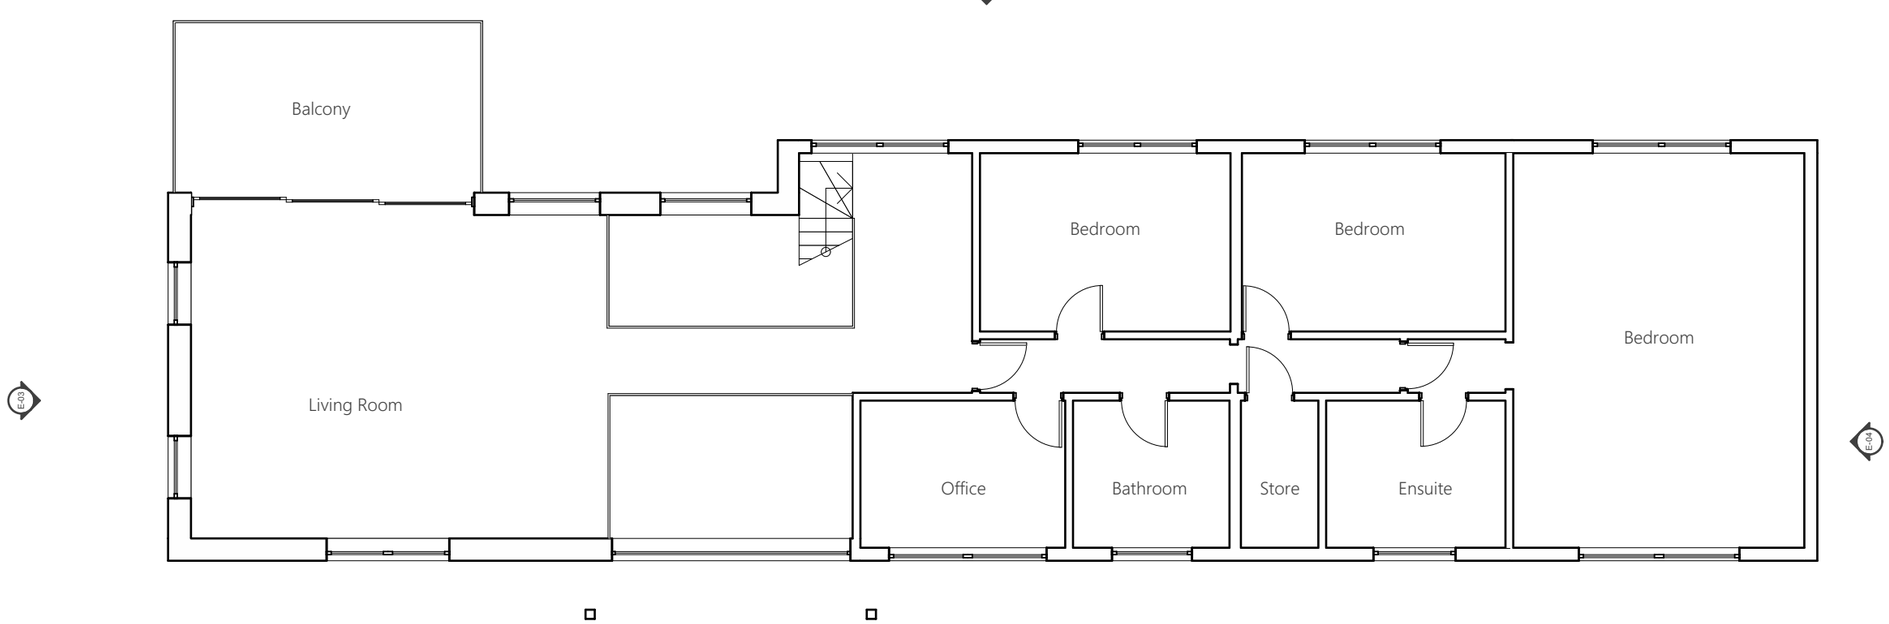

1. Existing First Floor 1:100

North Point

0m 1 2 3 4 5 6
1:100

Project Description
Project Description

EXISTING

Rev. ID	Issue Date	Issuer	Amendment

Project	Project Name	Drawing ID	2140.EX.001	Date	08/09/2023
Project No.	2140	Drawing Title	Existing Plans	Drawn by	RFG
Client	A & L Ireland	Scale	1:100 @A3	Checked by	n/a
Project Address	Hitherfields The Hill Little Somerford SN15 5BQ	Purpose	for INFORMATION	Rev.	*
				File	2140 - Hitherfields_CURRENT.pln

This document and its design content is copyright ©. It shall be read in conjunction with all other associated project information including models, specifications, schedules and related consultants documents. Responsibility is not accepted for errors made by others in scaling from this drawing. All construction information should be taken from figured dimensions only. Immediately report any discrepancies, errors or omissions on this document to the Originator. If in doubt ASK.

RFG Architecture
Email rfgarchitecture@gmail.com
Telephone +44 (0) 7963 429 778



E.01 Front Elevation 1:100

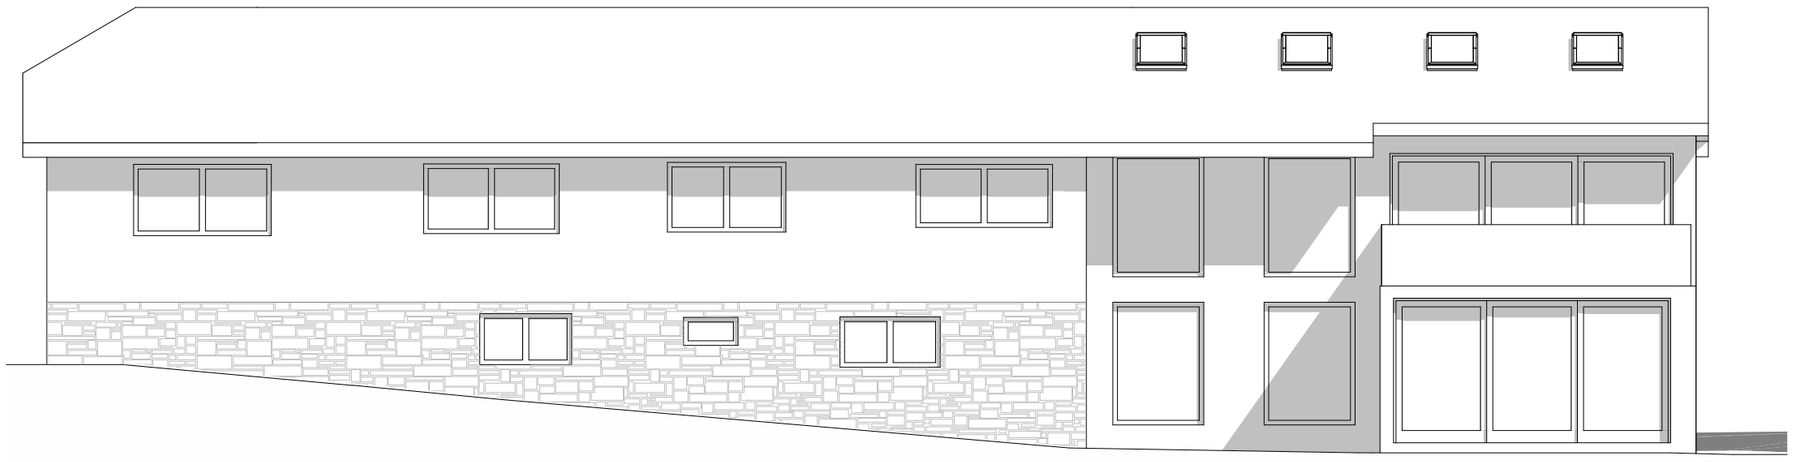

E-02 Rear Elevation 1:100

North Point

0m 1 2 3 4 5 6
1:100

Project Description
Project Description

EXISTING

Rev.	ID	Issue Date	Issuer	Amendment

Project	Project Name	Drawing ID	2140.EX.002	Date	08/09/2023
Project No.	2140	Drawing Title	Existing Elevations	Drawn by	RFG
Client	A & L Ireland	Scale	1:100 @A3	Checked by	n/a
Project Address	Hitherfields The Hill Little Somerford SN15 5BQ	Purpose	for INFORMATION	Rev. *	File 2140 - Hitherfields_CURRENT.pln

This document and its design content is copyright ©. It shall be read in conjunction with all other associated project information including models, specifications, schedules and related consultants documents. Responsibility is not accepted for errors made by others in scaling from this drawing. All construction information should be taken from figured dimensions only. Immediately report any discrepancies, errors or omissions on this document to the Originator. If in doubt ASK.

RFG Architecture
Email rfgarchitecture@gmail.com
Telephone +44 (0) 7963 429 778

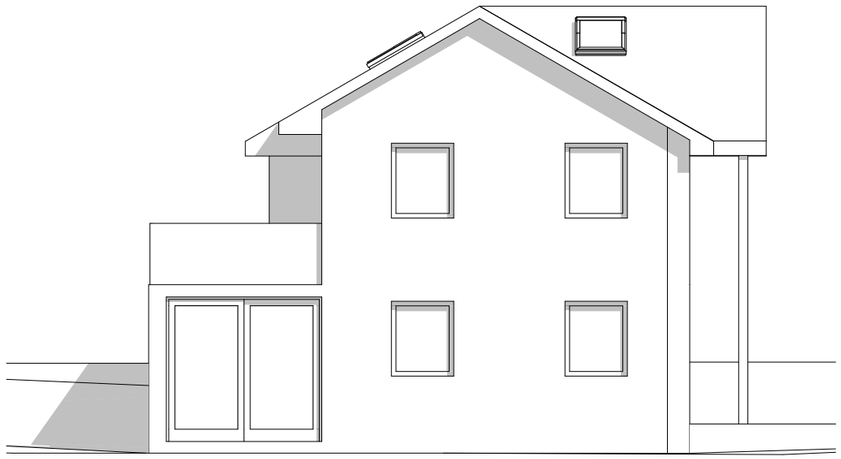

E-03 Side Elevation 1:100

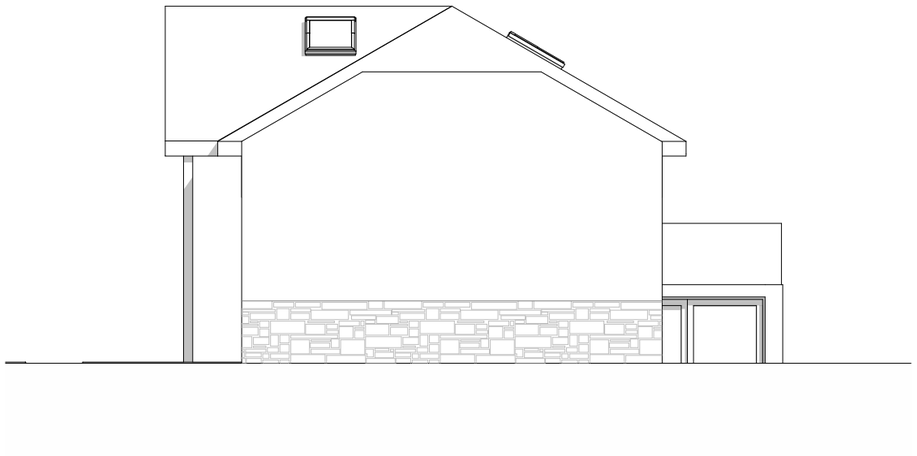

E-04 Side Elevation 1:100

North Point

0m 1 2 3 4 5 6
1:100

Project Description
Project Description

EXISTING

Rev.	ID	Issue Date	Issuer	Amendment

Project	Project Name	Drawing ID	2140.EX.003	Date	08/09/2023
Project No.	2140	Drawing Title	Existing Elevations	Drawn by	RFG
Client	A & L Ireland	Scale	1:100 @A3	Checked by	n/a
Project Address	Hitherfields The Hill Little Somerford SN15 5BQ	Purpose	for INFORMATION	Rev.	*
				File	2140 - Hitherfields_CURRENT.pln

This document and its design content is copyright ©. It shall be read in conjunction with all other associated project information including models, specifications, schedules and related consultants documents. Responsibility is not accepted for errors made by others in scaling from this drawing. All construction information should be taken from figured dimensions only. Immediately report any discrepancies, errors or omissions on this document to the Originator. If in doubt ASK.

RFG Architecture
Email rfgarchitecture@gmail.com
Telephone +44 (0) 7963 429 778

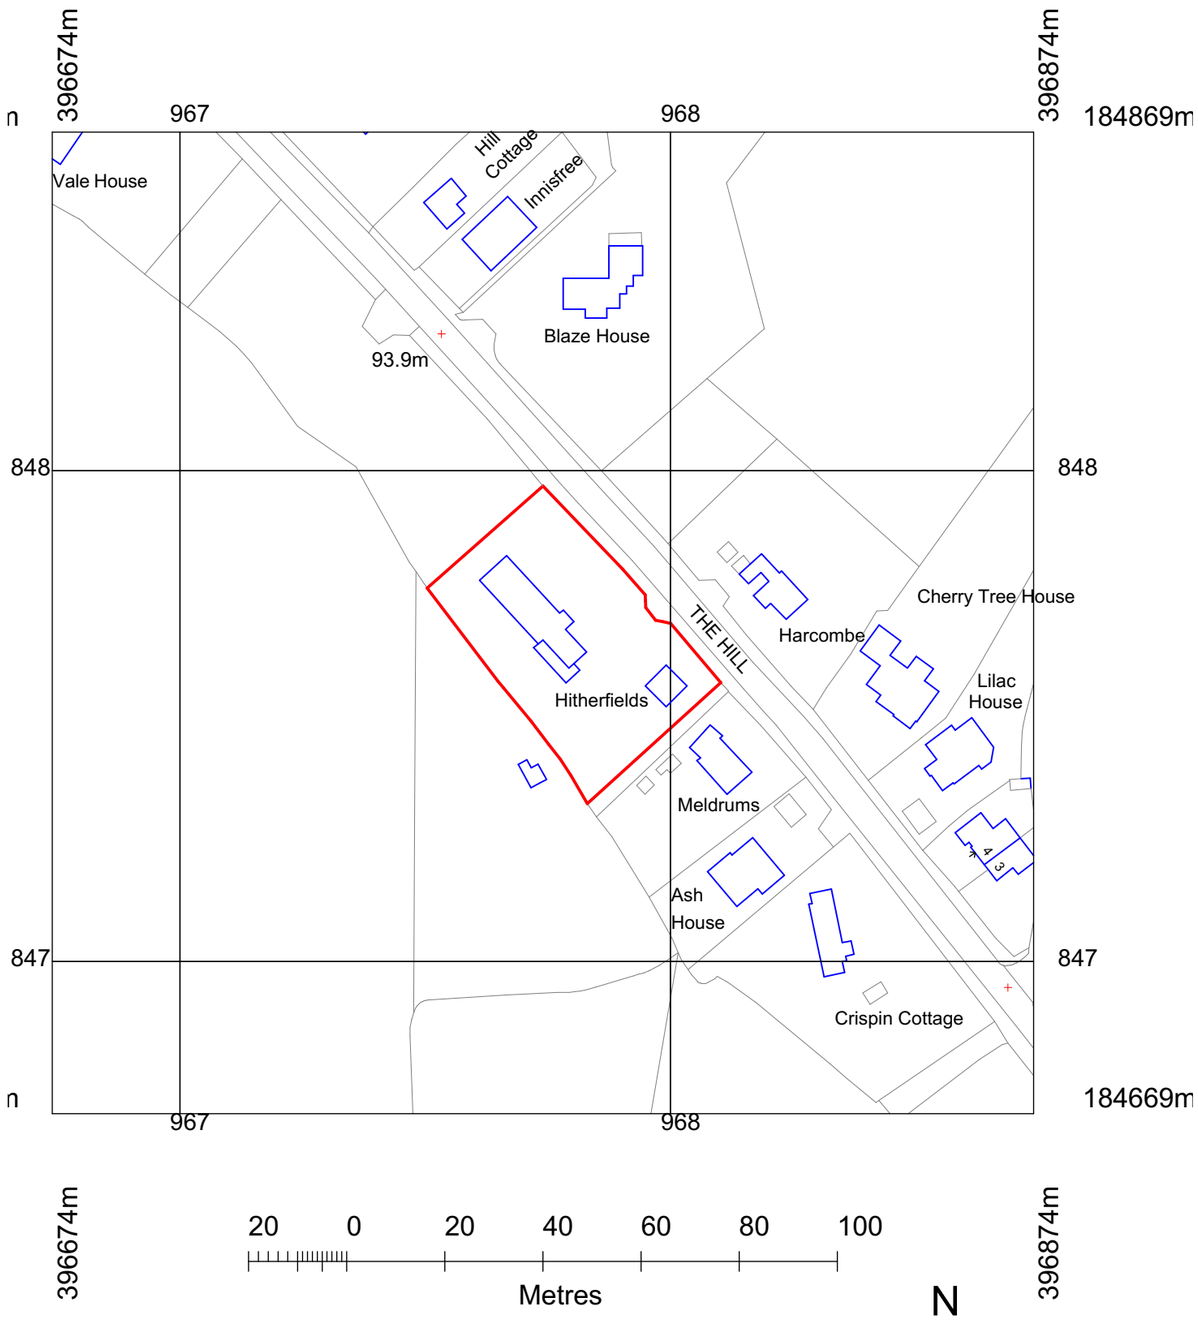

Site Plan (1) 1:1250

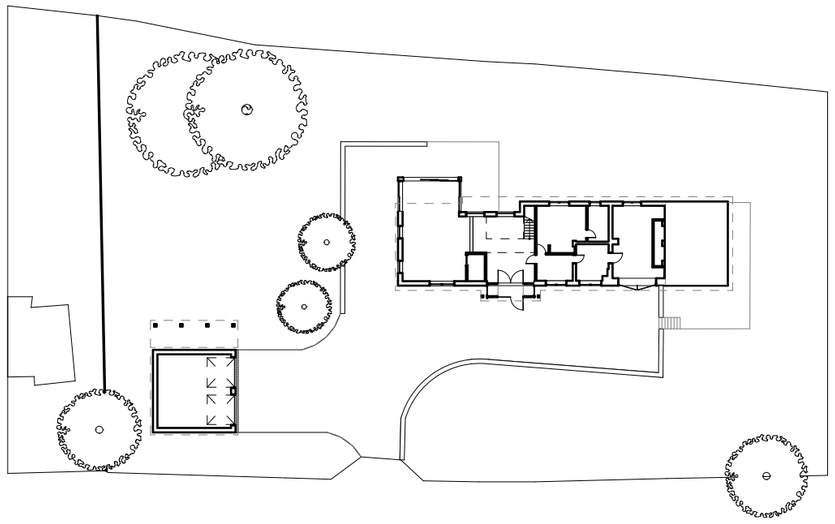

0. Proposed Site Plan 1:500

North Point

N

1:200
0m 5 10 15
1:1250
0m 10 20 30 40 50 60

Project Description
Project Description

PROPOSED

Rev.	ID	Issue Date	Issuer	Amendment

Project	Project Name	Drawing ID	2140.PL.200	Date	08/09/2023
Project No.	2140	Drawing Title	Site Plan	Drawn by	RFG
Client	A & L Ireland	Scale	1:1250, 1:500 @A3	Checked by	n/a
Project Address	Hitherfields The Hill Little Somerford SN15 5BQ	Purpose	for INFORMATION	Rev.	*
				File	2140 - Hitherfields_CURRENT.pln

This document and its design content is copyright ©. It shall be read in conjunction with all other associated project information including models, specifications, schedules and related consultants documents. Responsibility is not accepted for errors made by others in scaling from this drawing. All construction information should be taken from figured dimensions only. Immediately report any discrepancies, errors or omissions on this document to the Originator. If in doubt ASK.

RFG Architecture
Email rfgarchitecture@gmail.com
Telephone +44 (0) 7963 429 778

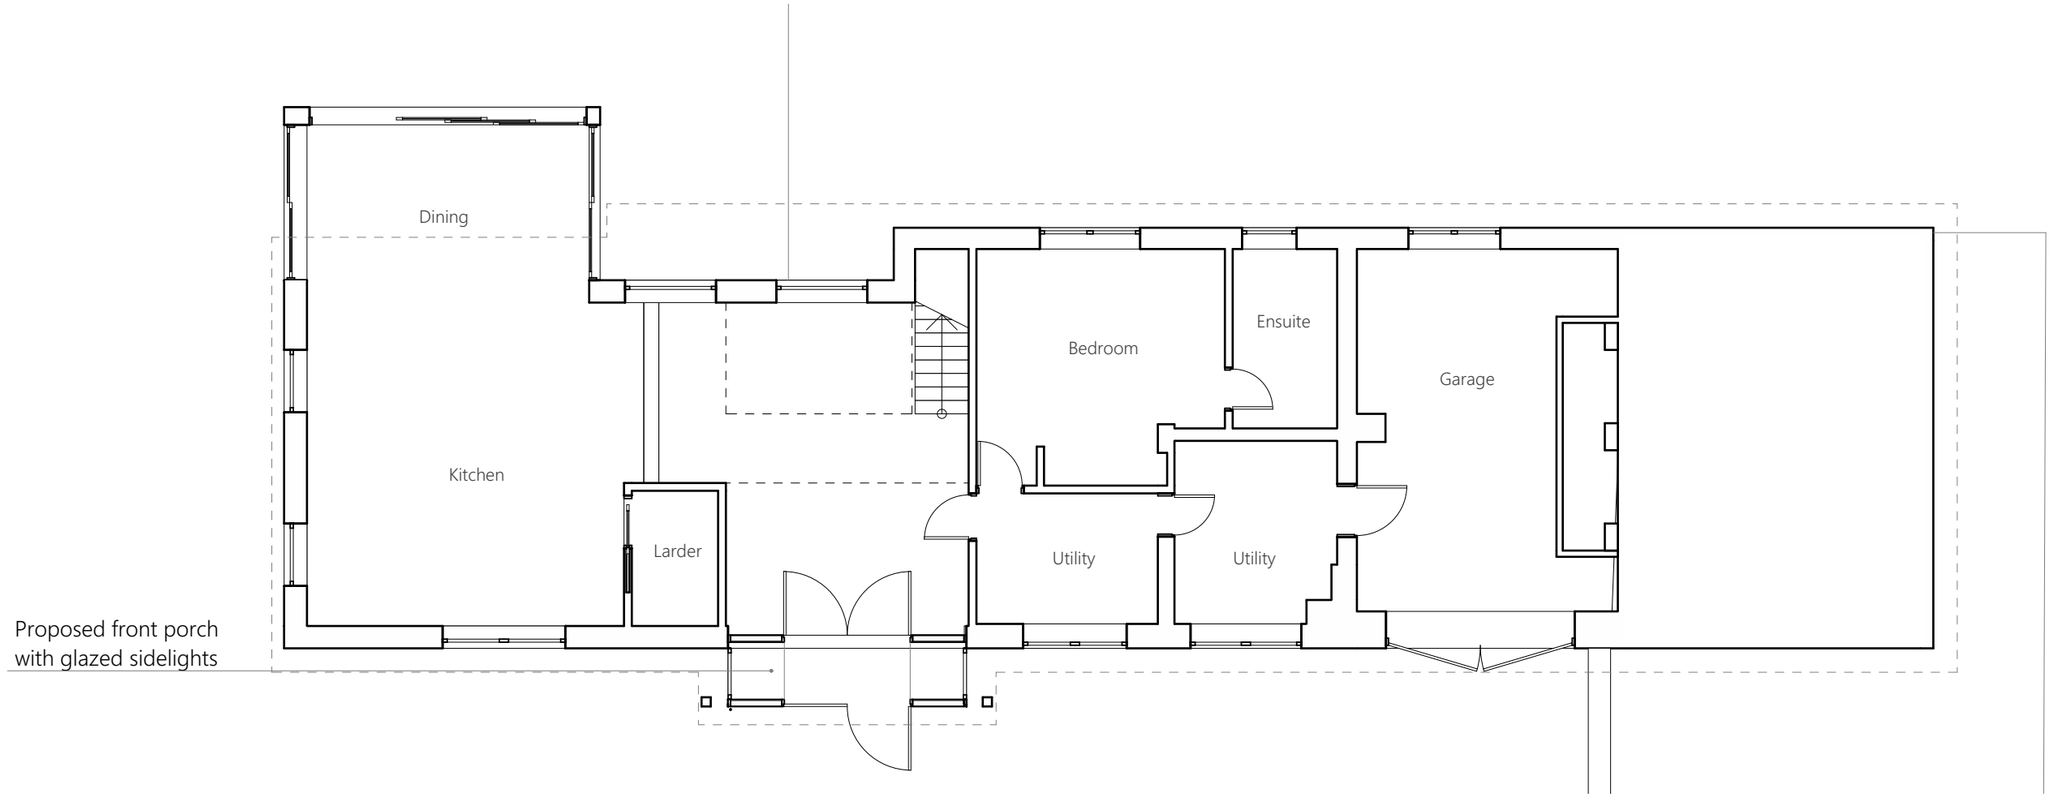

0. Proposed Ground Floor 1:100

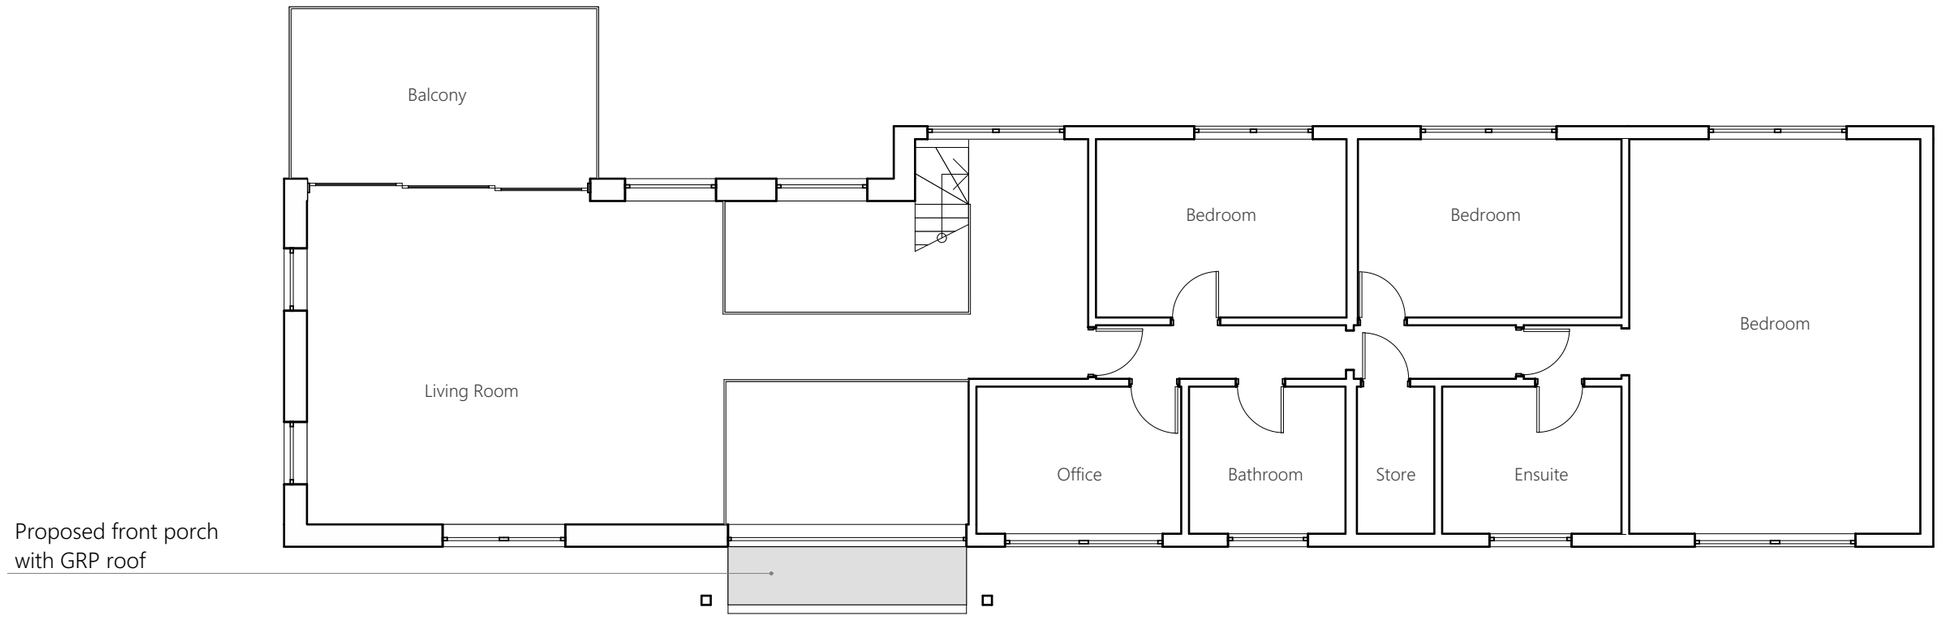

1. Proposed First Floor 1:100

North Point

0m 1 2 3 4 5 6
1:100

Project Description
Project Description

PROPOSED

Rev.	ID	Issue Date	Issuer	Amendment

Project	Project Name	Drawing ID	2140.PL.201	Date	08/09/2023
Project No.	2140	Drawing Title	Proposed Plans	Drawn by	RFG
Client	A & L Ireland	Scale	1:100 @A3	Checked by	n/a
Project Address	Hitherfields The Hill Little Somerford SN15 5BQ	Purpose	for INFORMATION	Rev. *	File 2140 - Hitherfields_CURRENT.pln

This document and its design content is copyright ©. It shall be read in conjunction with all other associated project information including models, specifications, schedules and related consultants documents. Responsibility is not accepted for errors made by others in scaling from this drawing. All construction information should be taken from figured dimensions only. Immediately report any discrepancies, errors or omissions on this document to the Originator. If in doubt ASK.

RFG Architecture
Email rfgarchitecture@gmail.com
Telephone +44 (0) 7963 429 778

Anthracite grey solid door with glazed sidelights to proposed porch



E.01 Front Elevation 1:100

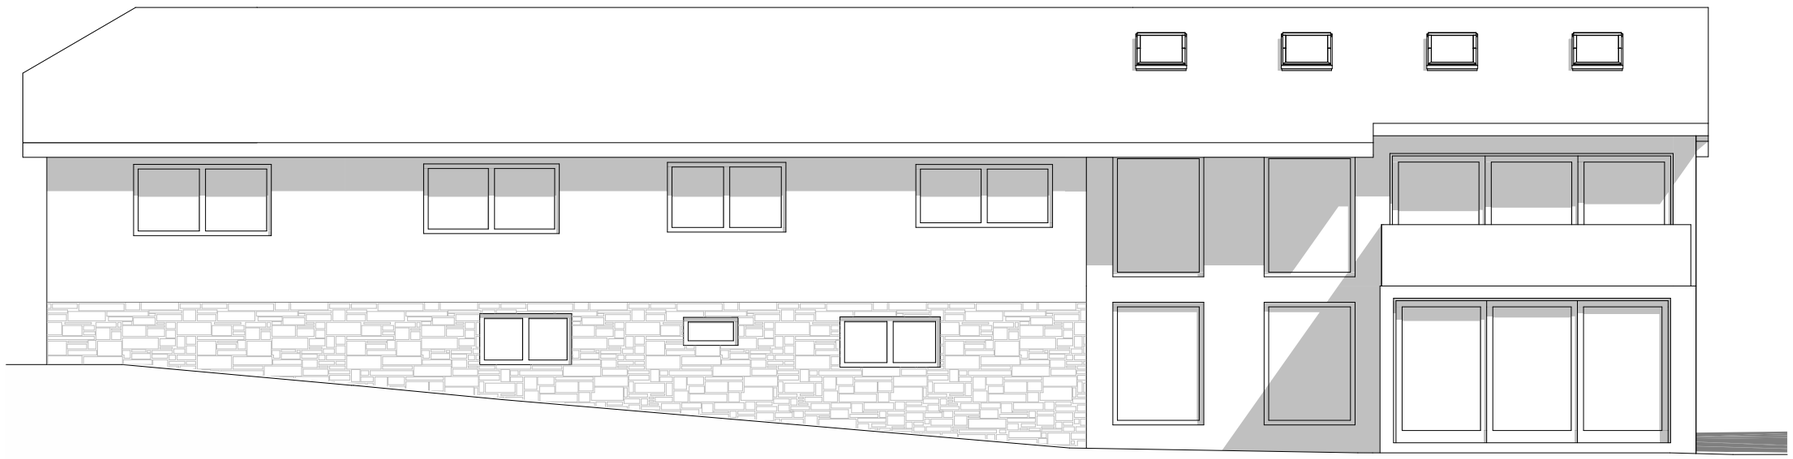

E-02 Rear Elevation 1:100

North Point

0m 1:100 | 1 | 2 | 3 | 4 | 5 | 6

Project Description
Project Description

PROPOSED

Rev.	ID	Issue Date	Issuer	Amendment

Project	Project Name	Drawing ID	2140.PL.202	Date	08/09/2023
Project No.	2140	Drawing Title	Proposed Elevations	Drawn by	RFG
Client	A & L Ireland	Scale	1:100 @A3	Checked by	n/a
Project Address	Hitherfields The Hill Little Somerford SN15 5BQ	Purpose	for INFORMATION	Rev. *	File 2140 - Hitherfields_CURRENT.pln

This document and its design content is copyright ©. It shall be read in conjunction with all other associated project information including models, specifications, schedules and related consultants documents. Responsibility is not accepted for errors made by others in scaling from this drawing. All construction information should be taken from figured dimensions only. Immediately report any discrepancies, errors or omissions on this document to the Originator. If in doubt ASK.

RFG Architecture
Email rfgarchitecture@gmail.com
Telephone +44 (0) 7963 429 778



E-03 Side Elevation 1:100

Sloped roof to porch with
sidelights to each side

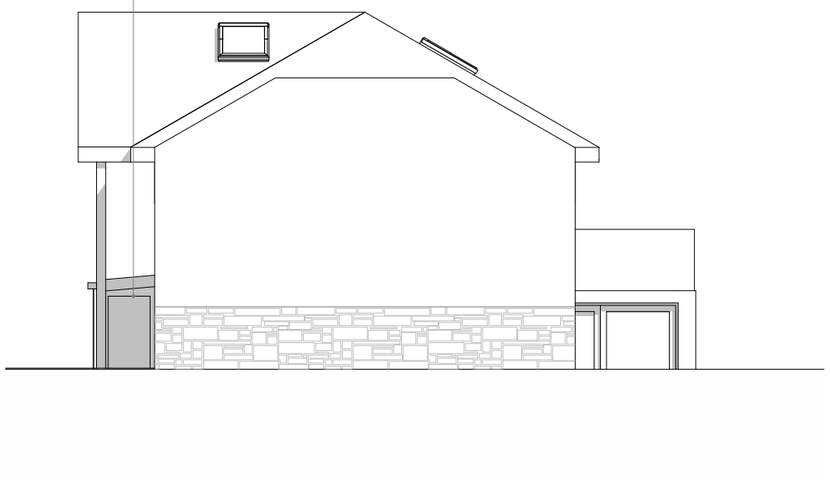

E-04 Side Elevation 1:100

North Point

0m
1:100
1 2 3 4 5 6

Project Description
Project Description

PROPOSED

Rev.	ID	Issue Date	Issuer	Amendment

Project	Project Name	Drawing ID	2140.PL.203	Date	08/09/2023
Project No.	2140	Drawing Title	Proposed Elevations	Drawn by	RFG
Client	A & L Ireland	Scale	1:100 @A3	Checked by	n/a
Project Address	Hitherfields The Hill Little Somerford SN15 5BQ	Purpose	for INFORMATION	Rev.	*
				File	2140 - Hitherfields_CURRENT.pln

This document and its design content is copyright ©. It shall be read in conjunction with all other associated project information including models, specifications, schedules and related consultants documents. Responsibility is not accepted for errors made by others in scaling from this drawing. All construction information should be taken from figured dimensions only. Immediately report any discrepancies, errors or omissions on this document to the Originator. If in doubt ASK.

RFG Architecture
Email rfgarchitecture@gmail.com
Telephone +44 (0) 7963 429 778

White render to match existing

Stone to match existing

Side cover for external storage

Garage doors

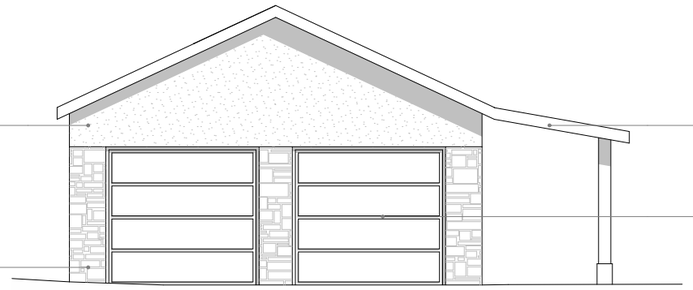

E.05 Front Elevation 1:100

Cambrian slates to match existing

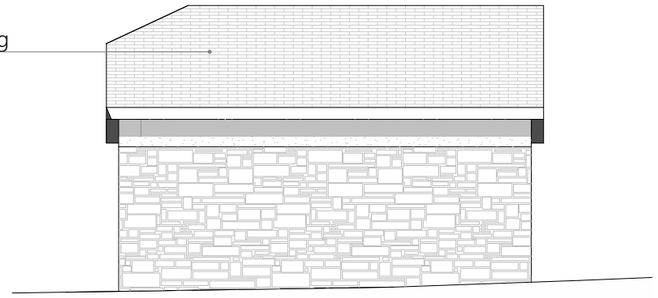

E.06 Side Elevation 1:100

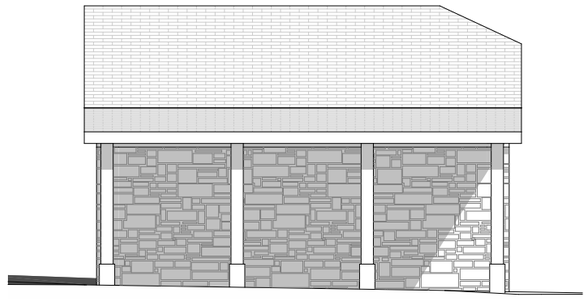

E.08 Side Elevation 1:100

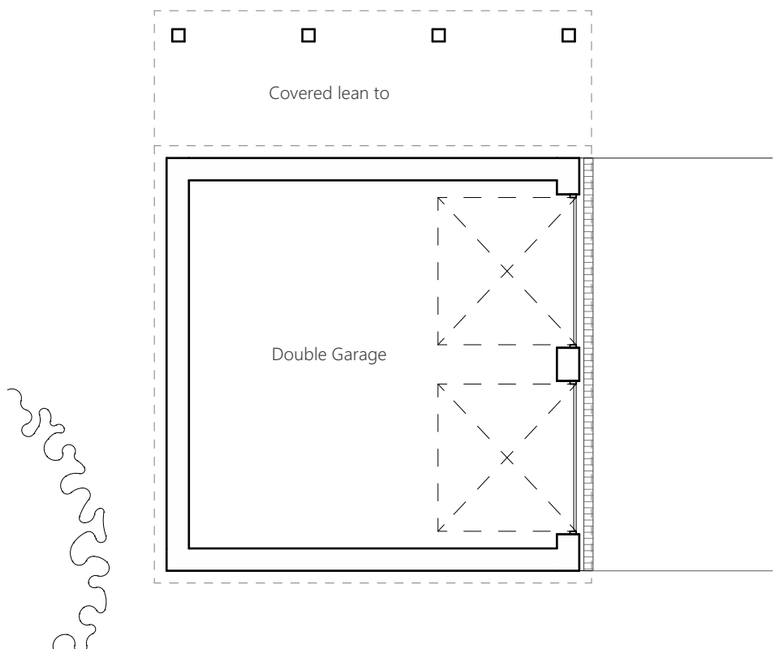

0. Proposed Garage Plan 1:100

Barn hip to rear of garage
as per existing property

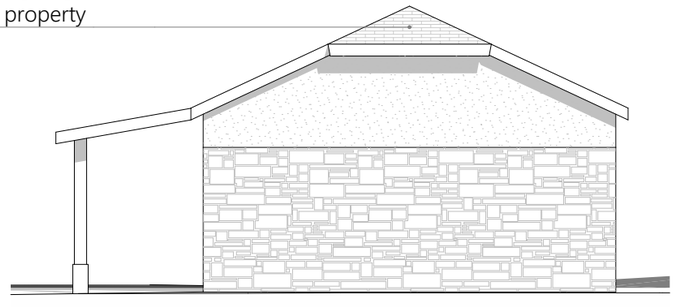

E.07 Side Elevation 1:100

North Point

0m 1 2 3 4 5 6
1:100

Project Description
Project Description

PROPOSED

Rev.	ID	Issue Date	Issuer	Amendment

Project	Project Name	Drawing ID	2140.PL.204	Date	08/09/2023
Project No.	2140	Drawing Title	Proposed Garage	Drawn by	RFG
Client	A & L Ireland	Scale	1:100 @A3	Checked by	n/a
Project Address	Hitherfields The Hill Little Somerford SN15 5BQ	Purpose	for INFORMATION	Rev. *	File 2140 - Hitherfields_CURRENT.pln

This document and its design content is copyright ©. It shall be read in conjunction with all other associated project information including models, specifications, schedules and related consultants documents. Responsibility is not accepted for errors made by others in scaling from this drawing. All construction information should be taken from figured dimensions only. Immediately report any discrepancies, errors or omissions on this document to the Originator. If in doubt ASK.

RFG Architecture
Email rfgarchitecture@gmail.com
Telephone +44 (0) 7963 429 778