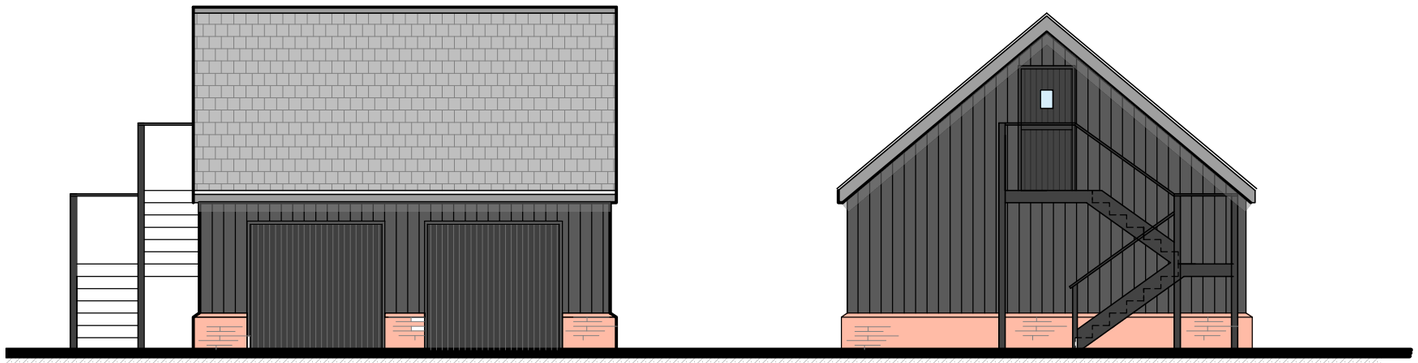

North West Elevation

North East Elevation

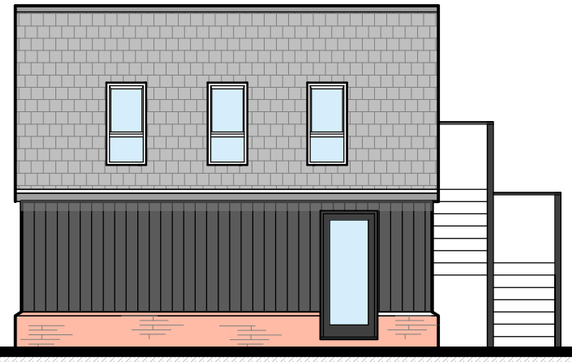

South East Elevation

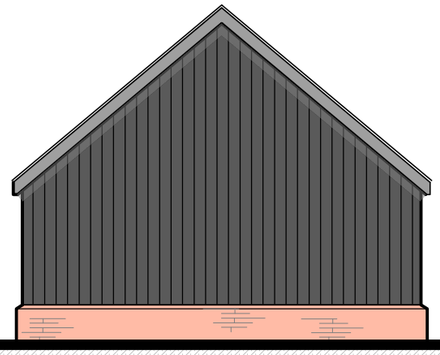

South West Elevation

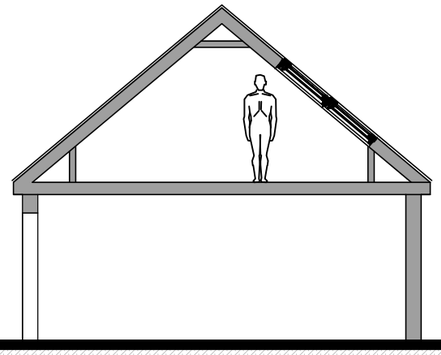

Typical Section

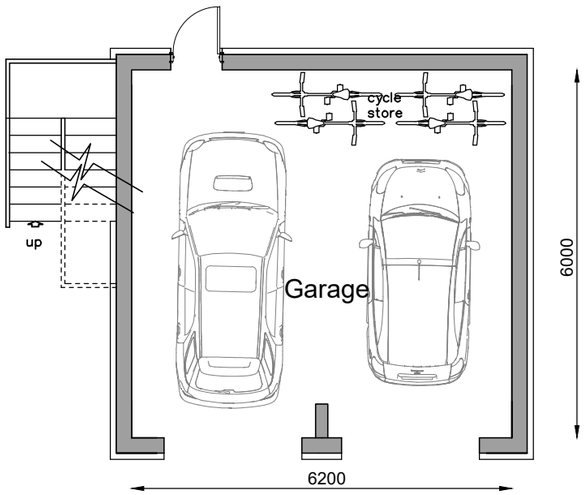

Ground Floor Plan

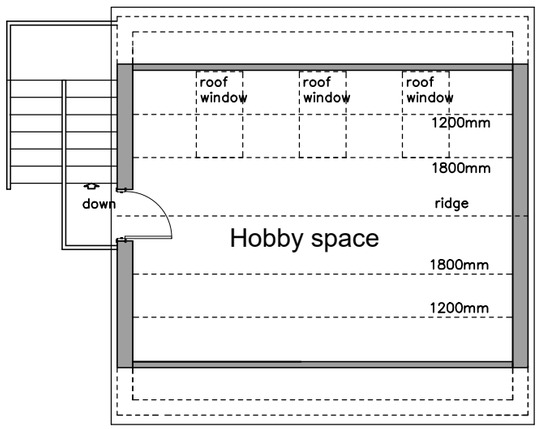

Roof Plan

Scale
1:100 Metric Scale Bar

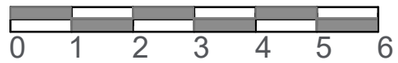

Note:

All designs and information conveyed are the intellectual property of APEX PLANNING DESIGN. The unauthorised copying,usage or distribution of this drawing or the contents of; in part or in whole is forbidden without express permission. All dimensions to be checked on site and any discrepancy immediately reported to APEX PLANNING DESIGN.
©Copyright all rights reserved.APEX PLANNING DESIGN 2023.

Client

Mr Francise Tieman

Job

"Woodlands"
20 Smallbrook Lane,
Warminster.
Wiltshire.
BA12 9HP

Title

Proposed Garage Plans and Elevations

Scale

1:100@A3

Date

September 2023

Drawn

Stewart Maxwell BSc. (Hons)

Drg Number

APD-01-23-07

Site area 0.145 Hectares

APEX PLANNING DESIGN

tel: 01173 790910
Email: adrian@apexpd.co.uk