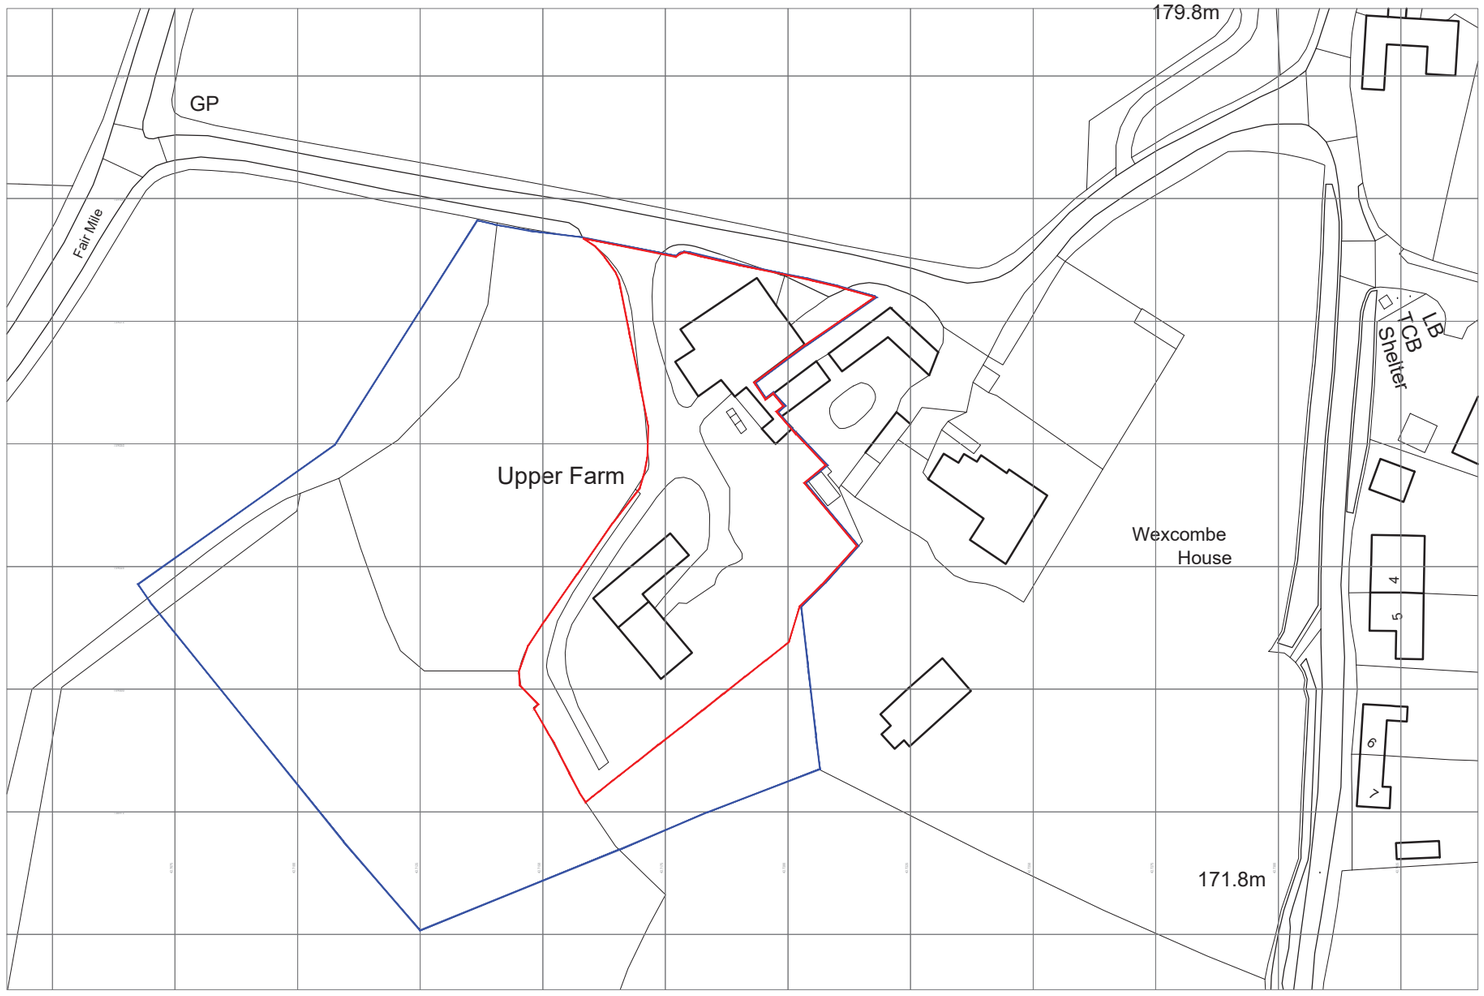


Ordnance Survey, (c) Crown Copyright 2023. All rights reserved. Licence number 100022432

10m 50m 100m

SCALE 1:1250 @ A3

Rev.	DR.	CH.	Date	Notes
-	JW	NL	07.07.23	First Issue

PROJECT: UPPER FARM, WEXCOMBE

DRAWING: SITE LOCATION PLAN

DRAWING No.: 4270 - 001

SCALE: 1:1250 @ A3 DATE: July 2023

llewellyn
harker
lowe

home barn, gatcrall, steeway lane, northend, bath, BA1 8EH Tel 01749 860022
email: architects@llewellynharker.com

© llewellyn harker architects 2023