
Supplied by: www.ukmapcentre.com
Serial No:268112
Centre Coordinates:387643,159897
Production Date: 20/07/2023 13:38:42

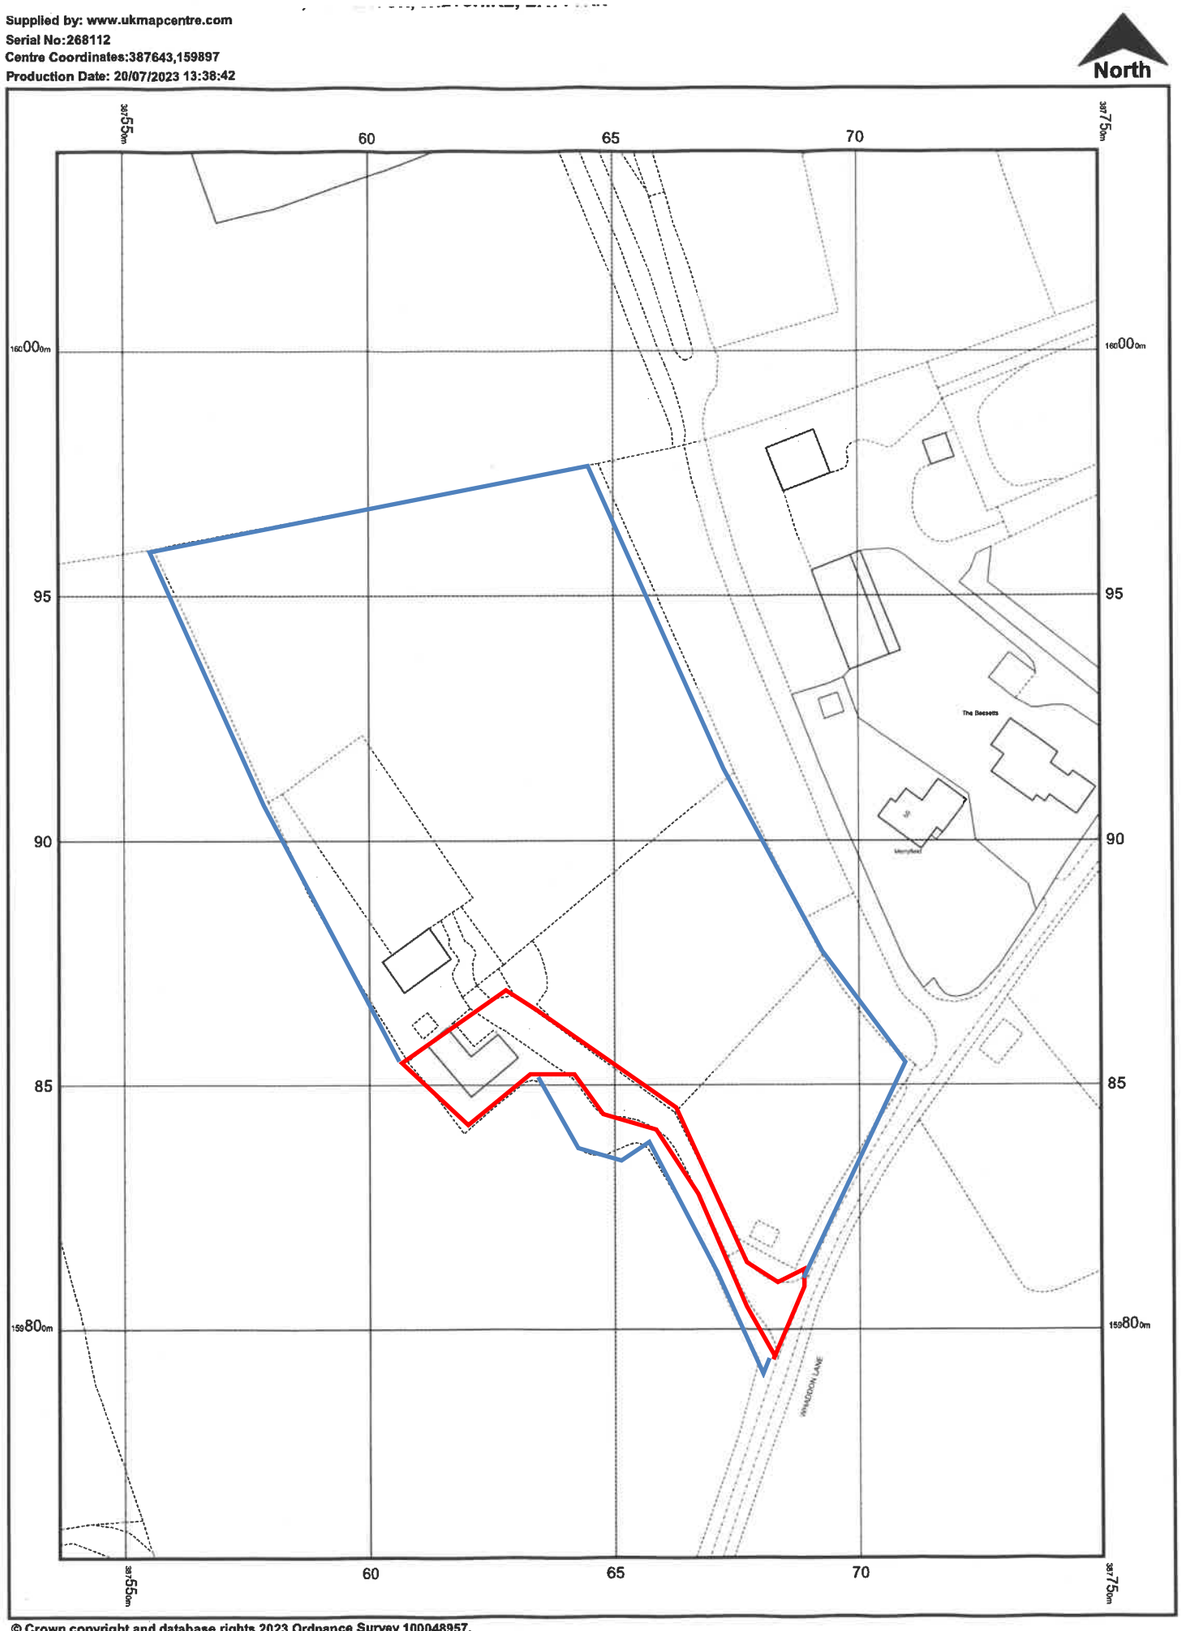

© Crown copyright and database rights 2023 Ordnance Survey 100048957.
The representation of road, track or path is no evidence of a boundary or right of way. The representation of features as lines is no evidence of a property boundary.

UK MAP CENTRE .com

0m 1cm = 12.5m 62.5m
Scale 1:1250

Ordnance Survey Licensed Data

Willis & Co.
Chartered Town Planners
30 The Causeway, Chippenham, Wiltshire, SN15 3DB.
Telephone: 01249 444975 Facsimile: 01249 655556
Email: Willisplan@aol.com

Client; Charlie Ball.
Title; Land at Whaddon Lane, Hilperton, Trowbridge.

Location Plan.

Scale; 1:1250@A3 **Date;** July 2023 **Drawing no;** CB-JH-01

This drawing is copyright and may not be reproduced, in whole or part, without the express consent of Willis & Co.
Reproduced from the Ordnance Survey map with the permission of the Controller of Her Majesty's Stationery Office, Licence Number AL 51841A/0001