


GROUND FLOOR PLAN

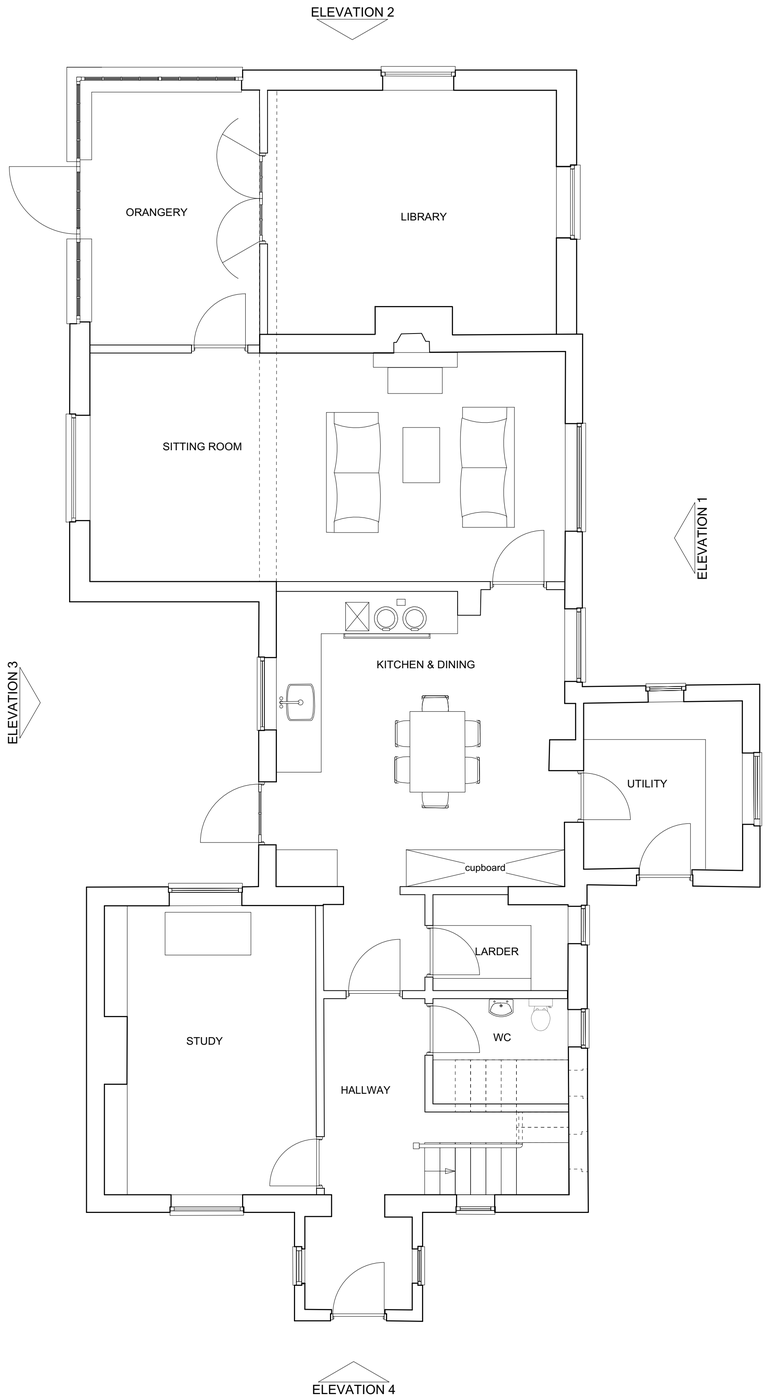

FIRST FLOOR PLAN

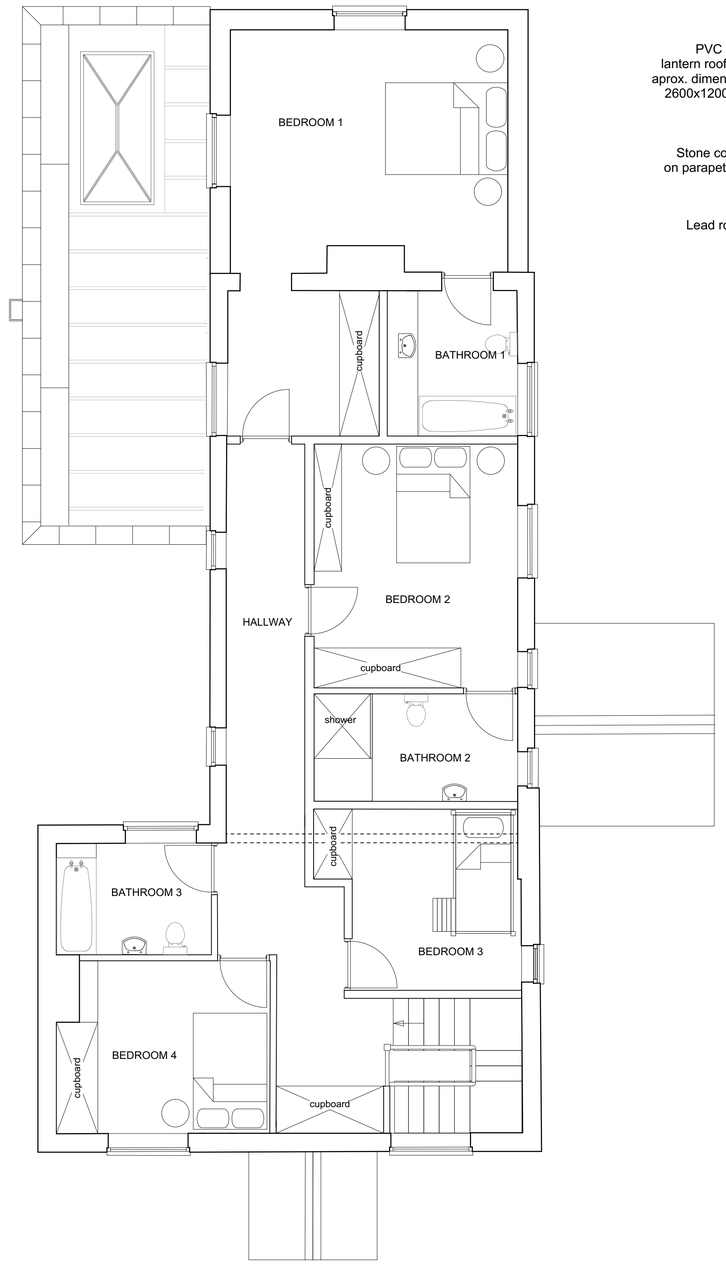

ROOF PLAN

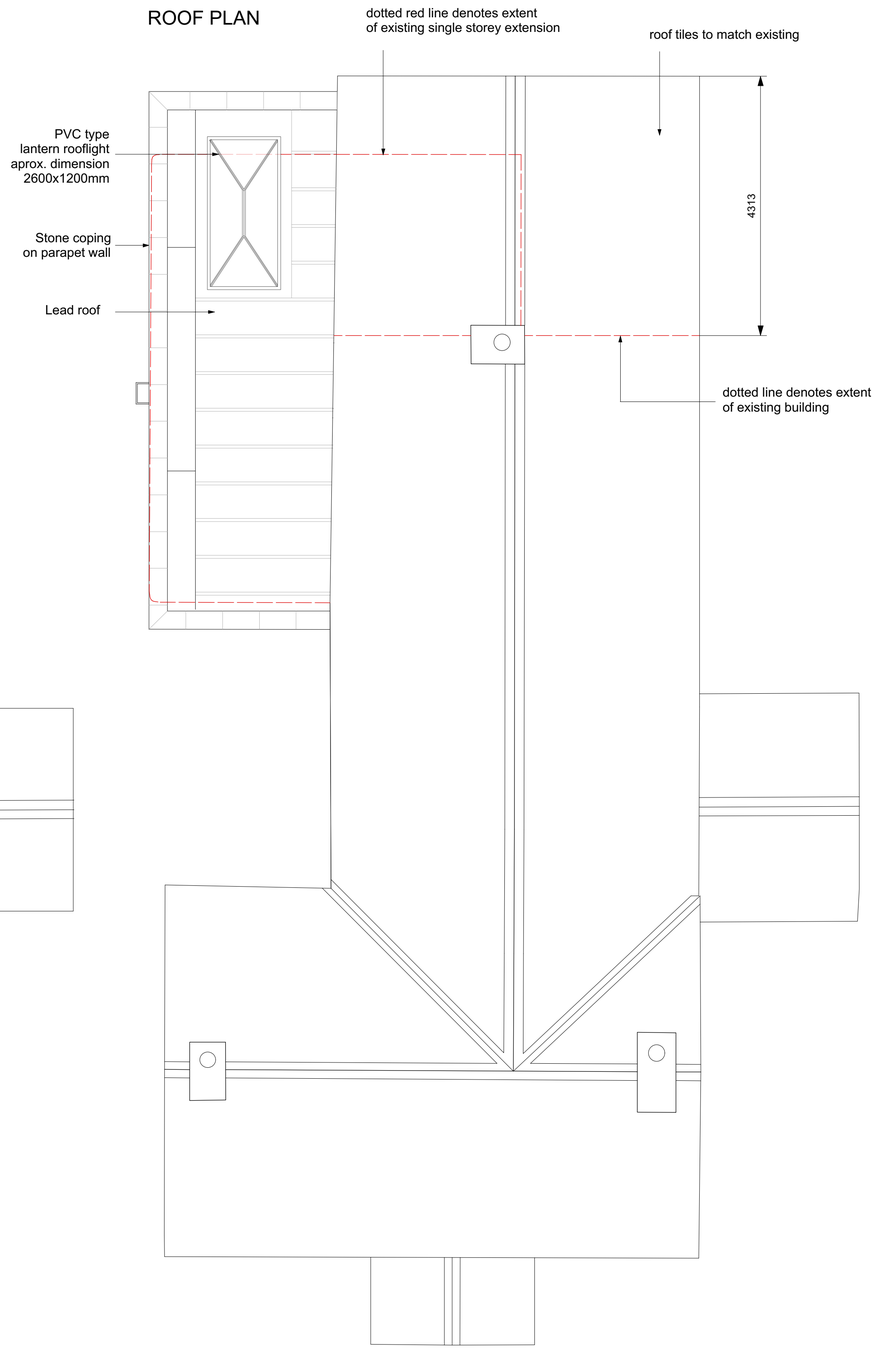

A1	DRAWING STATUS PLANNING	REV	
		DESCRIPTION	
		DATE	
		NAME	

NORTH ARROW



SCALE BAR @ 1:50



hiscox parladé
1a lime grove works
new shepherds bush market
london w12 8ee

title:
PROPOSED
GROUND, FIRST
FLOOR PLANS

drawing no: 22228/4_P_01

HOME FARM HOUSE
OARE SN8 4JA

project: 22228/4
scale: 1:50@A1
date:06.09.23