


SECTION DD; scale 1:100

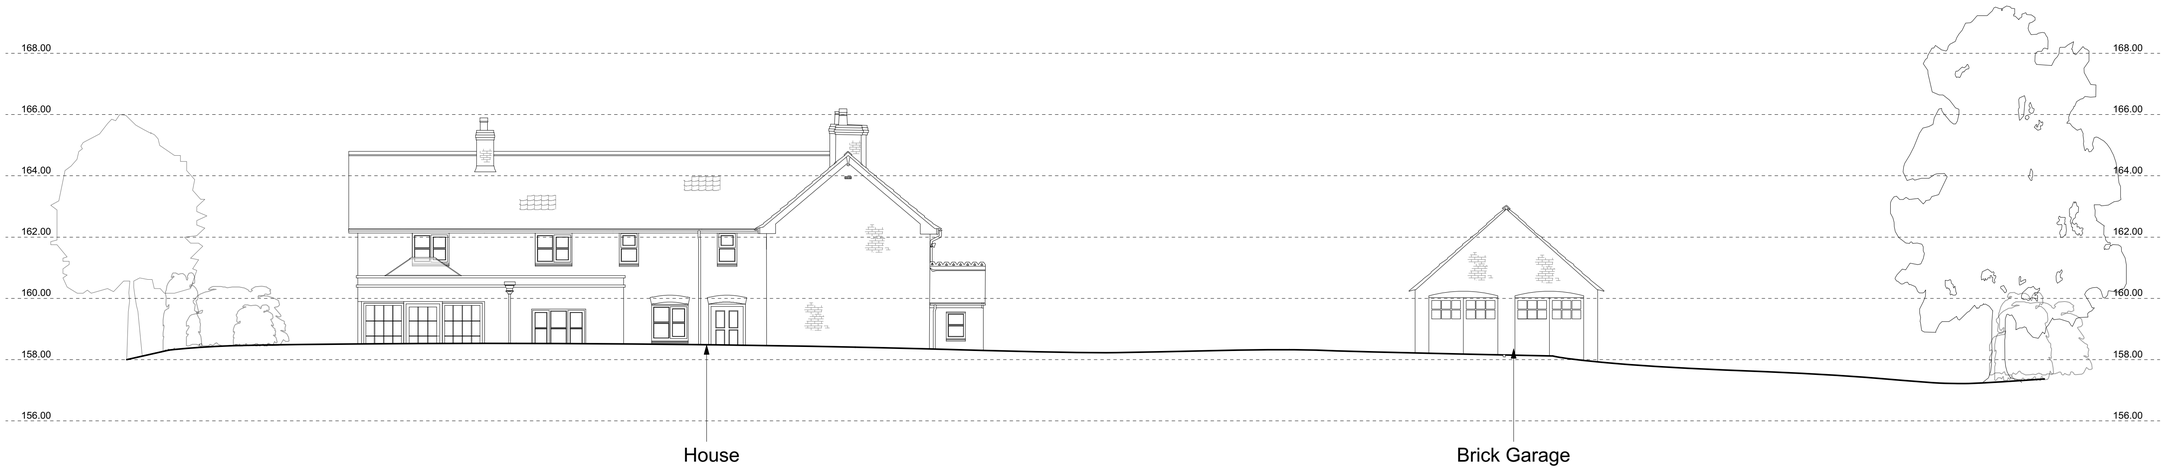

SECTION CC; scale 1:100

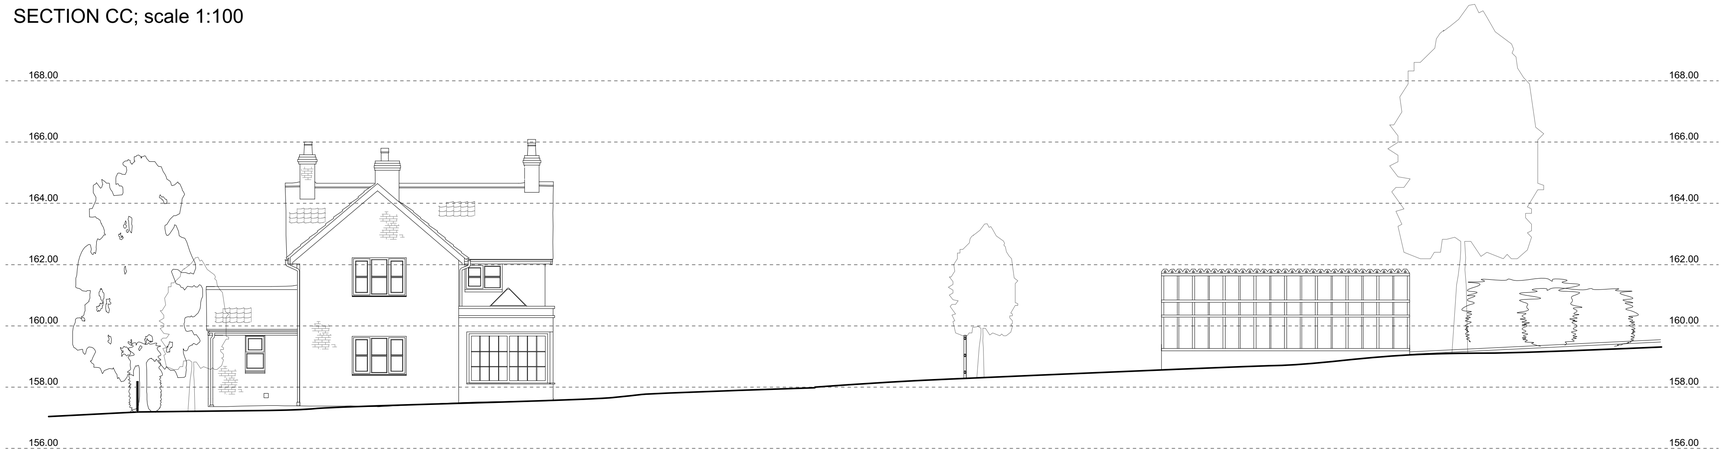

SITE PLAN; scale 1:500

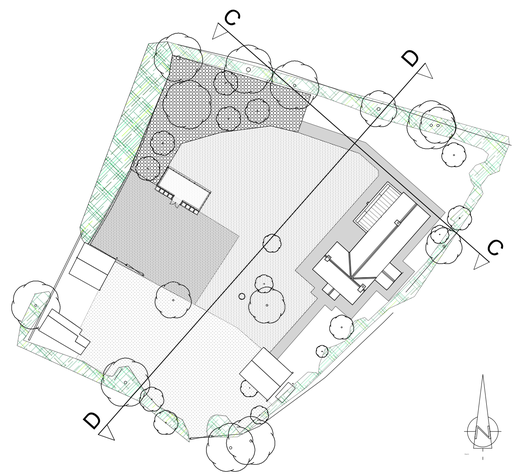

A1	DRAWING STATUS PLANNING	REV			SCALE BAR @ 1:100 0 feet 5 10 15 30 0 metres 1 2 3 4 5 10	hiscox parladé 1a lime grove works new shepherds bush market london w12 8ee	title: PROPOSED SITE SECTIONS CC & DD
		DESCRIPTION					drawing no: 22228/4_P_05
		DATE				HOME FARM HOUSE OARE SN8 4JA	project: 22228/4 scale: 1:100@A1 date:06.09.23
		NAME					