

Notes:

1. This drawing is drawn true to the stated scale but the contractor should only work to figured dimensions to avoid errors in measurement
2. This drawing is copyright and may not be reproduced without the permission of Bennett Dlugiewicz Date Architects
3. All dimensions are to be checked on site and any discrepancies reported to the architect before work commences
4. Any ambiguities or discrepancies between this drawing and any other information given elsewhere must be reported to Bennett Dlugiewicz Date Architects for clarification before work proceeds
5. All drawings to be read in conjunction with the project specification with all works carried out in accordance with the latest British Standards and codes of practice

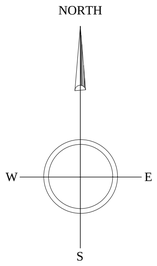

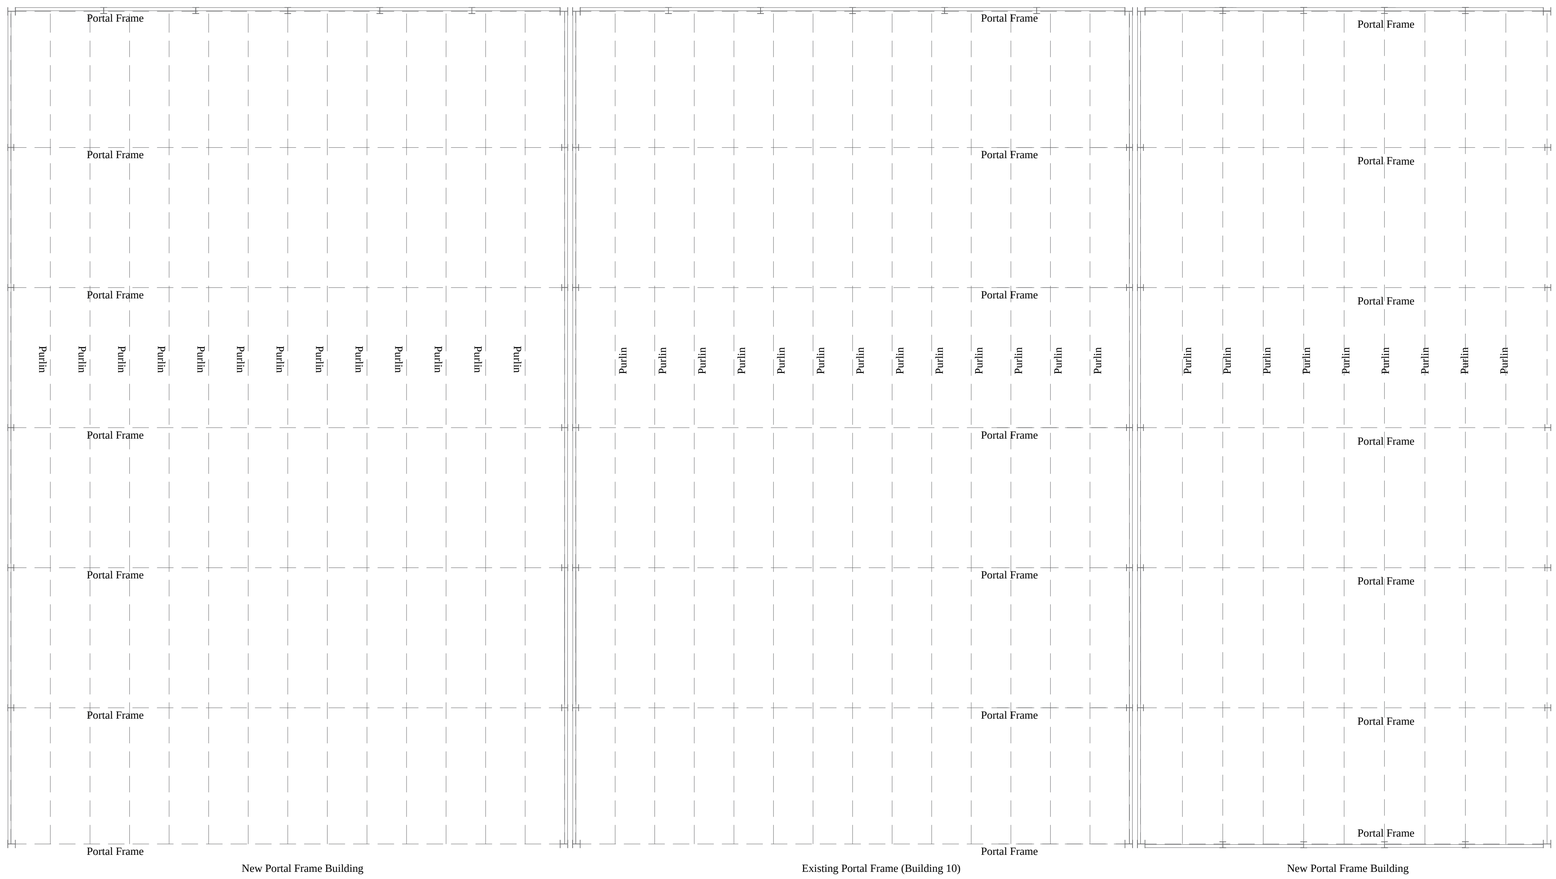


New Portal Frame Building
Approved under PP-11446504

Existing Portal Frame (Building 10)

New Portal Frame Building

Proposed Plan

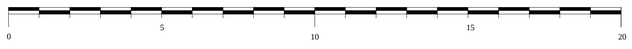

Scale

Rev: A. Elevations moved to dwg no.1414.04. 11.09.2023

BENNETT DLUGIEWICZ DATE
A R C H I T E C T S

90 WALCOT STREET, BATH, SOMERSET, BA1 5BG
Telephone: 01225 446400
Facsimile: 01225 446401
Electronic Mail: architects@bdda.co.uk

Project

New Agricultural Machinery Storage
Manor Farm,
Bradford Road,
Holt,
BA16 6

Drawing Title

Proposed Plan

Scale:	Plot Size:
1:100@A1	A1
Drawn:	Date: August 2023
Project	Drawing: Rev:
1414	02 A