

Notes:

1. This drawing is drawn true to the stated scale but the contractor should only work to figured dimensions to avoid errors in measurement
2. This drawing is copyright and may not be reproduced without the permission of Bennett Dlugiewicz Date Architects
3. All dimensions are to be checked on site and any discrepancies reported to the architect before work commences
4. Any ambiguities or discrepancies between this drawing and any other information given elsewhere must be reported to Bennett Dlugiewicz Date Architects for clarification before work proceeds
5. All drawings to be read in conjunction with the project specification with all works carried out in accordance with the latest British Standards and codes of practice

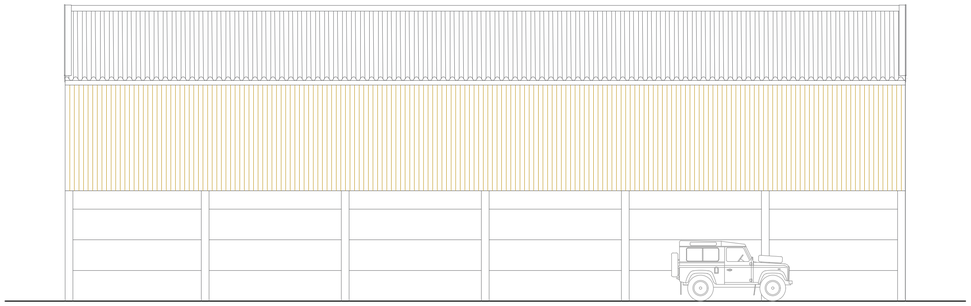

Proposed West Elevation (as approved)

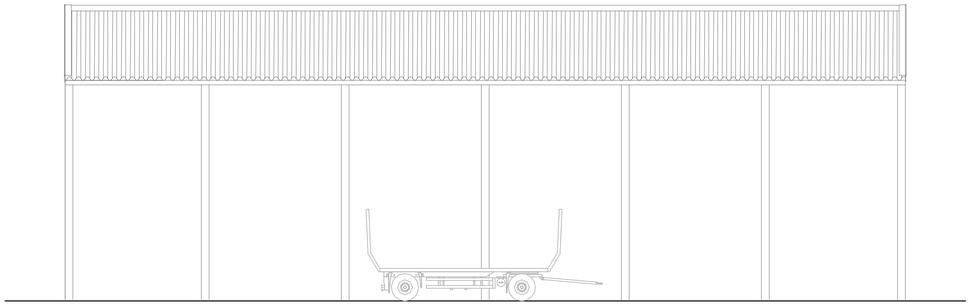


Proposed East Elevation (no change)

Proposed Plan


0 5 10 15 20

Scale

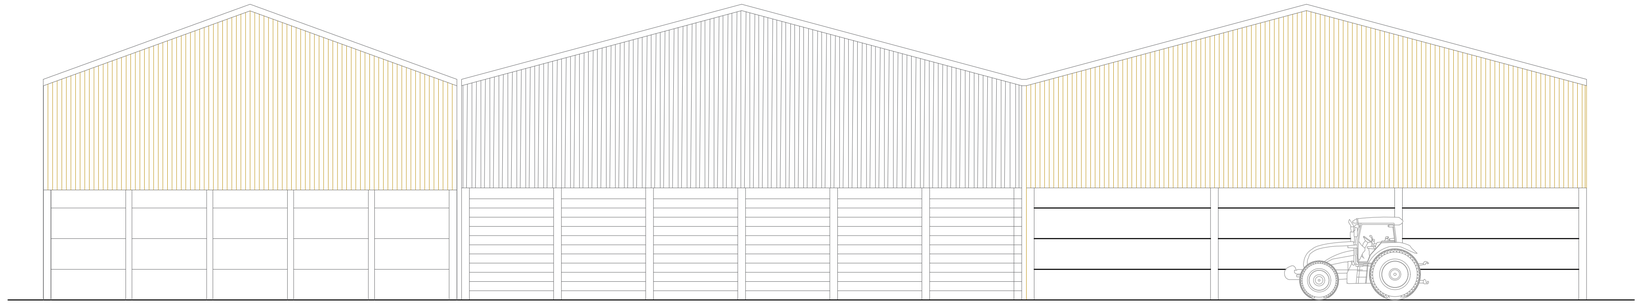

Proposed North Elevation

This building approved under Planning Portal application PP-11446504 and is currently with contractors for pricing.

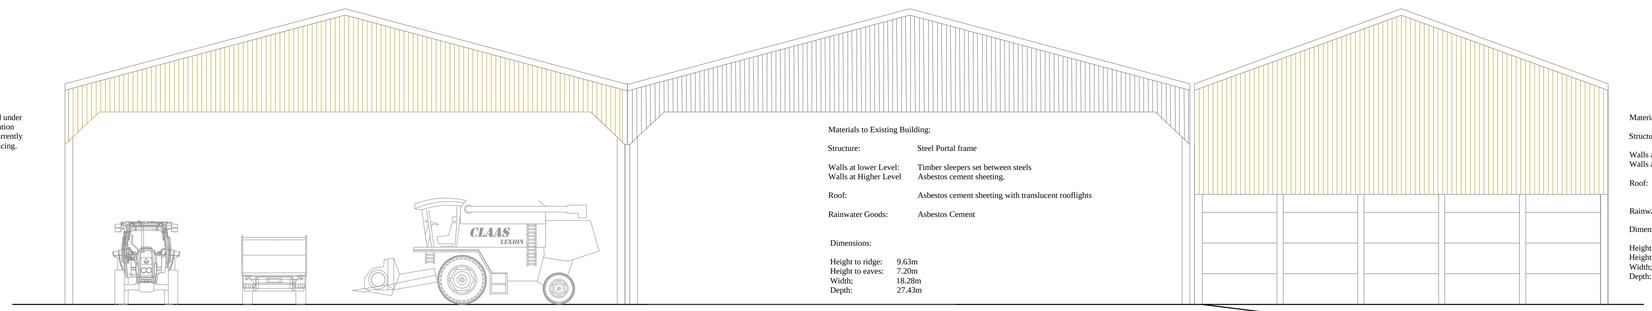

Proposed South Elevation

New Portal Frame Building

Materials to Existing Building:

Structure: Steel Portal frame

Walls at lower Level: Timber sleepers set between steels
Walls at Higher Level Asbestos cement sheeting.

Roof: Asbestos cement sheeting with translucent rooflights

Rainwater Goods: Asbestos Cement

Dimensions:

Height to ridge: 9.63m
Height to eaves: 7.20m
Width; 18.28m
Depth: 27.43m

Existing Portal Frame (Building 10)

Materials to Proposed Building:

Structure: Steel Portal frame

Walls at lower Level: Precast Concrete panels set between steels
Walls at Higher Level 150 x 25mm timber cladding.

Roof: Profiled metal sheeting (colour- Green) with translucent rooflights

Rainwater Goods: Galvanised Steel

Dimensions to new building to match existing:

Height to risdge: 9.63m
Height to eaves: 7.20m
Width; 13.50
Depth: 27.43m

Proposed new Portal Frame Building

BENNETT DLUGIEWICZ DATE
A R C H I T E C T S

90 WALCOT STREET, BATH, SOMERSET, BA1 5BG
Telephone: 01225 446400
Facsimile: 01225 446401
Electronic Mail: architects@bdda.co.uk

Project

New Agricultural Machinery Storage
Manor Farm,
Bradford Road,
Holt,
BA16 6

Drawing Title

Proposed Elevations.

Scale: 1:100@A1
Plot Size: A1
Drawn:
Date: August 2023
Project: 1414
Drawing: 04
Rev: