
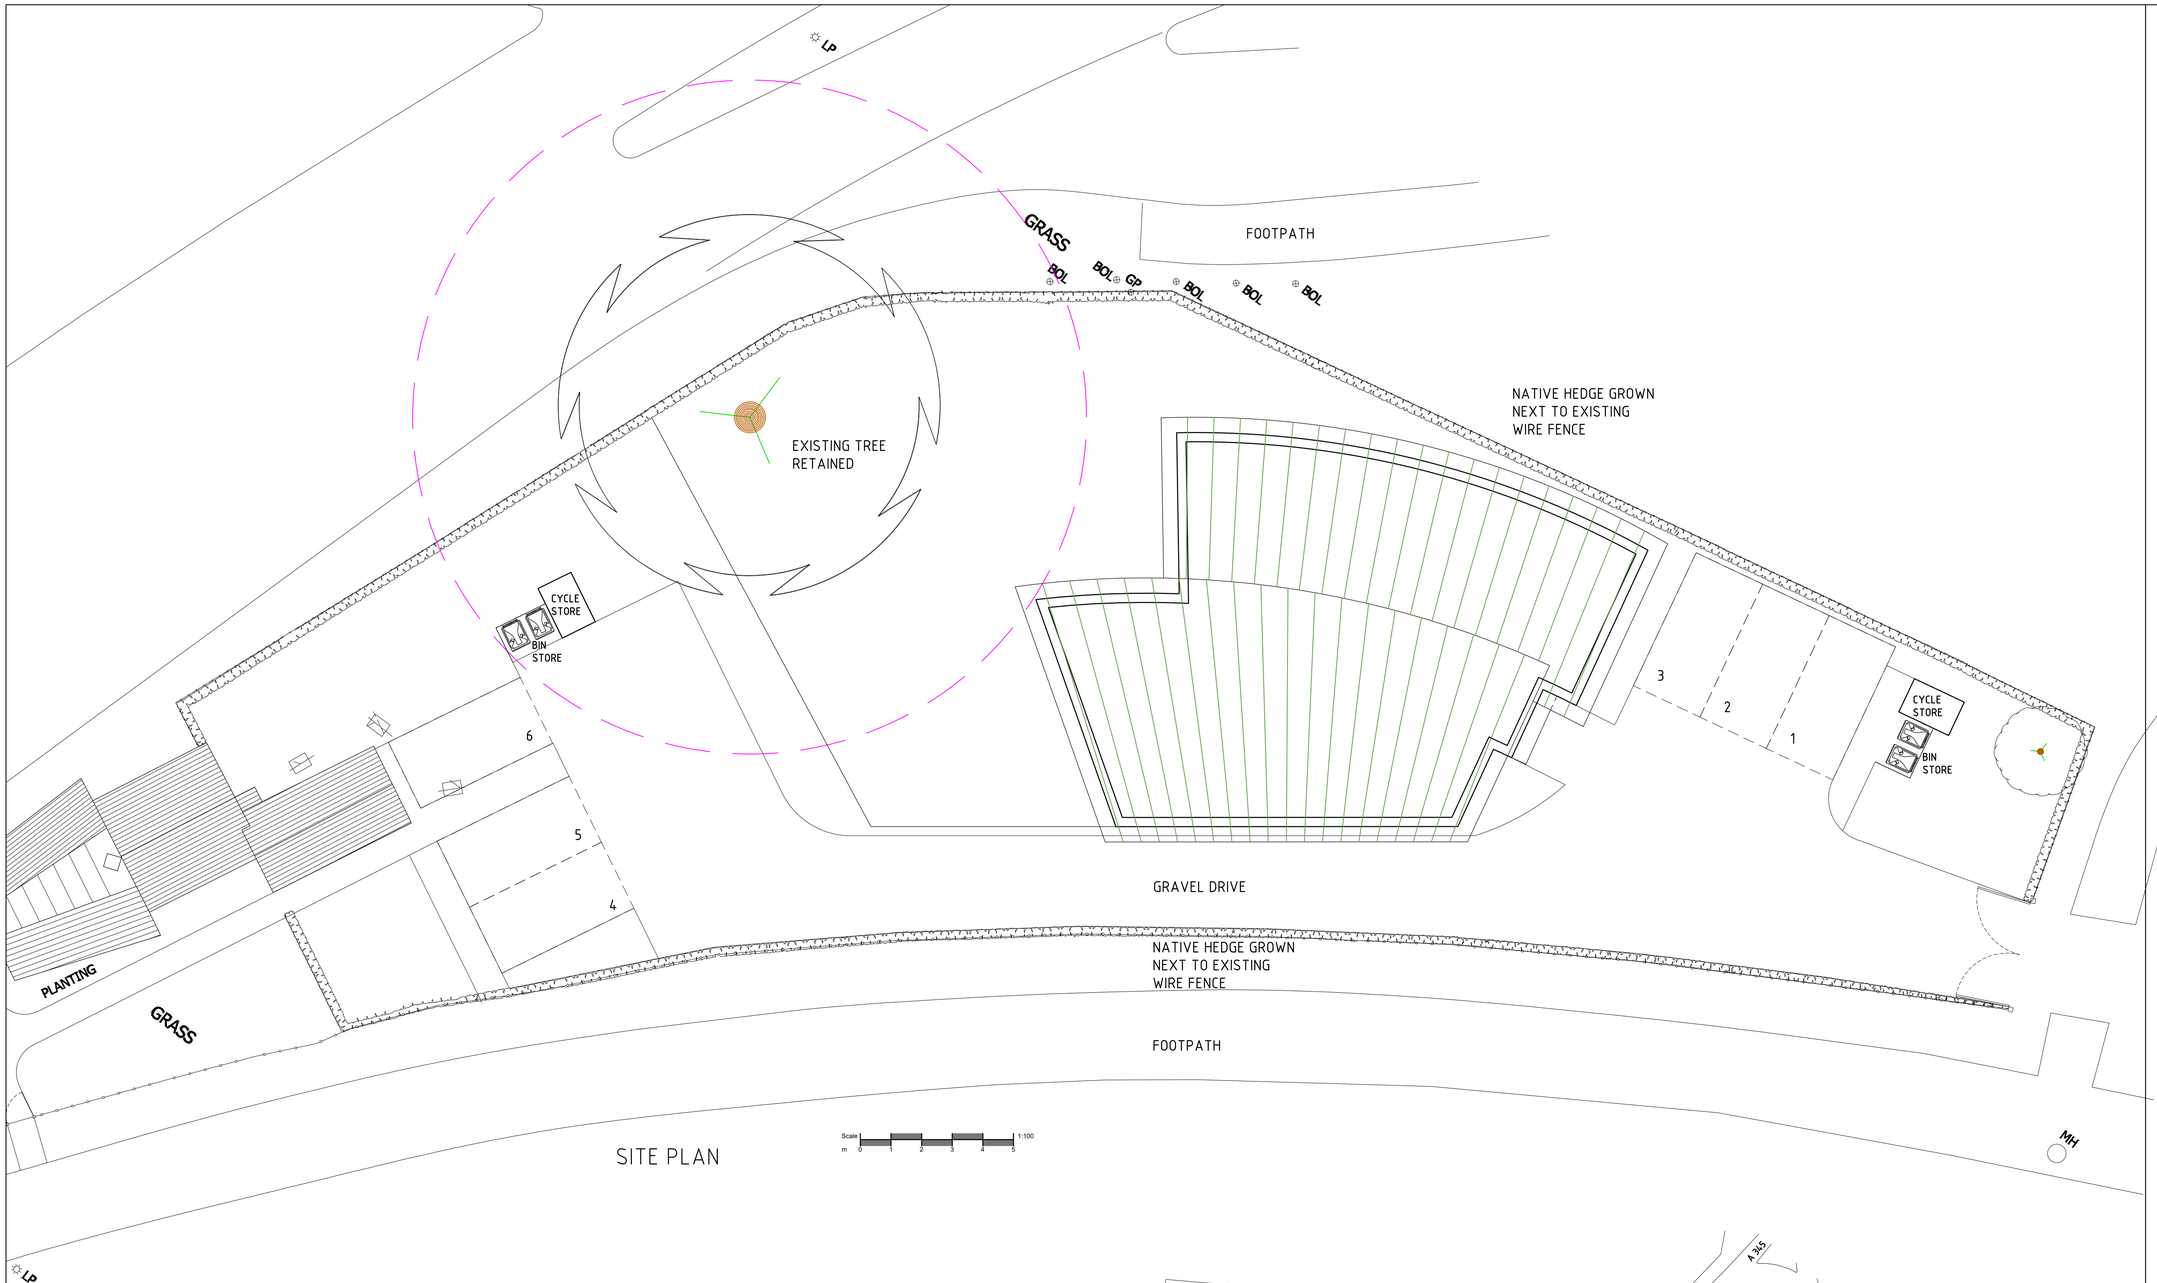
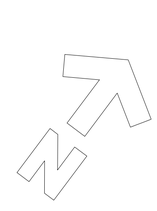



SITE PLAN

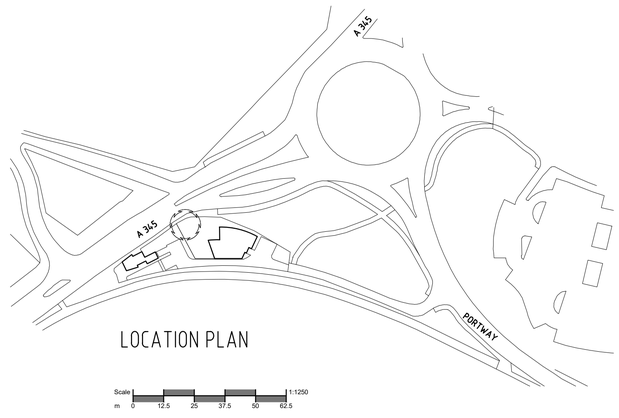


LOCATION PLAN

CONSTRUCTION (DESIGN & MANAGEMENT) REGULATIONS 2015

Design Risk Assessment are carried out through the design stage of this project, in accordance with the company procedures in the Health and Safety manual and the Acop Managing Health and safety in Construction. Where reasonably possible all areas applicable to the design have been identified and noted for action on Risk Assessment Sheets specific to this project. This drawing should be read in conjunction with the Risk Assessments. This information is to be provided to the Principal Designer to be included in the Health and Safety plan.

GENERAL NOTES:

1. No dimensions to be scaled from this drawing.
2. All Dimensions to be checked on site.
3. The contractor must verify all figured dimensions on site before commencing any work or making any shop drawings.
4. This drawings is the sole copyright of 1215 Heritage Homes Limited and no part may be reproduced without written consent.

NOTES:

1215 HERITAGE HOMES

PROJECT:

PROPOSED DEVELOPMENT

THE TOLL HOUSE
OLD SARUM

DRAWING TITLE:

SITE PLAN

TWELVE FIFTEEN HERITAGE HOMES

| DATE: | SCALE: |
|---|---|
| JULY 2023 | 1:100 & 1:1250 @ A1 |
| DRAWN BY: RS / CHECKED BY: – | |
| DRAWING NUMBER: 23/675/01 | REVISION: B |