
Project Name: July Cottage Wildlife Pond

Drawing Title: Cross section

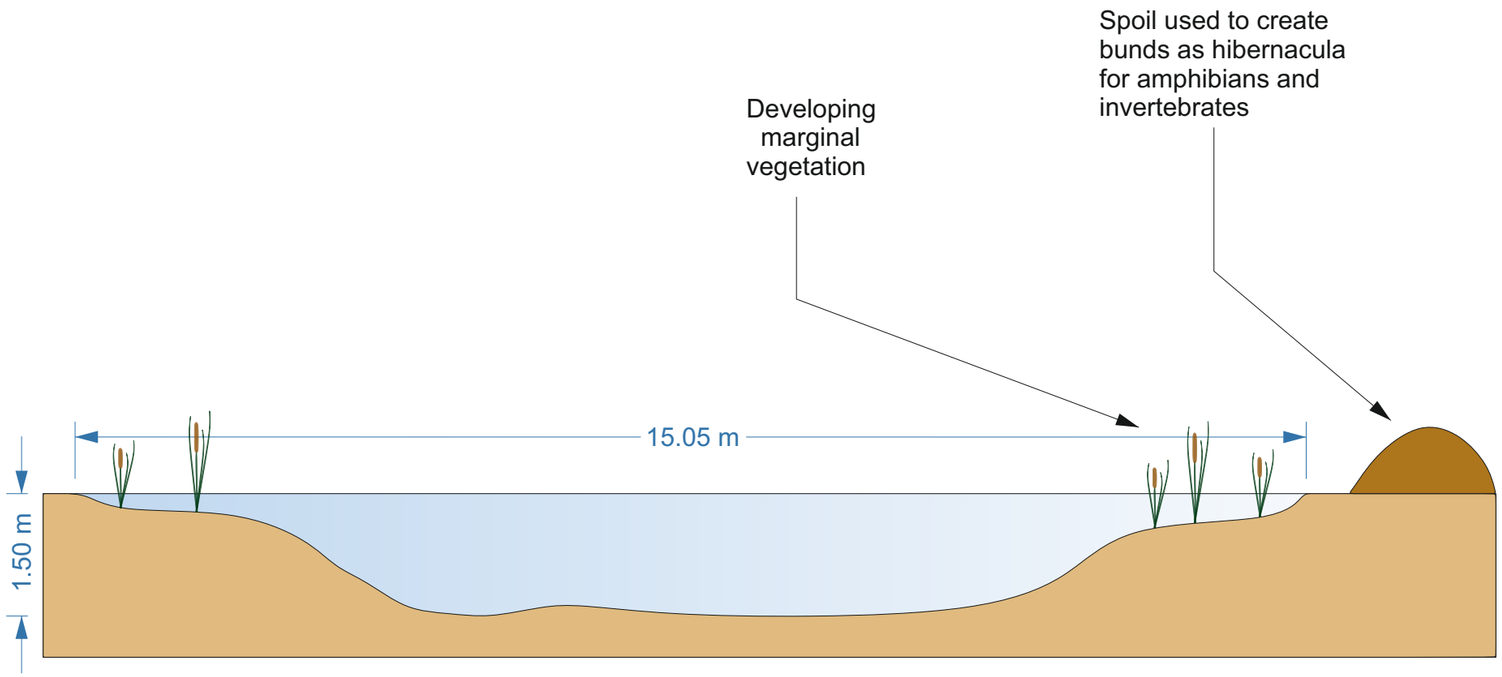

KEY

Spoil Bund

Ground

Scale

0 1 2 3 4 5m

DATE: 01/09/23

SCALE: 1:75

DRAWN BY: E McBryde

VERSION: 01