Site as existing showing consented agricultural unit

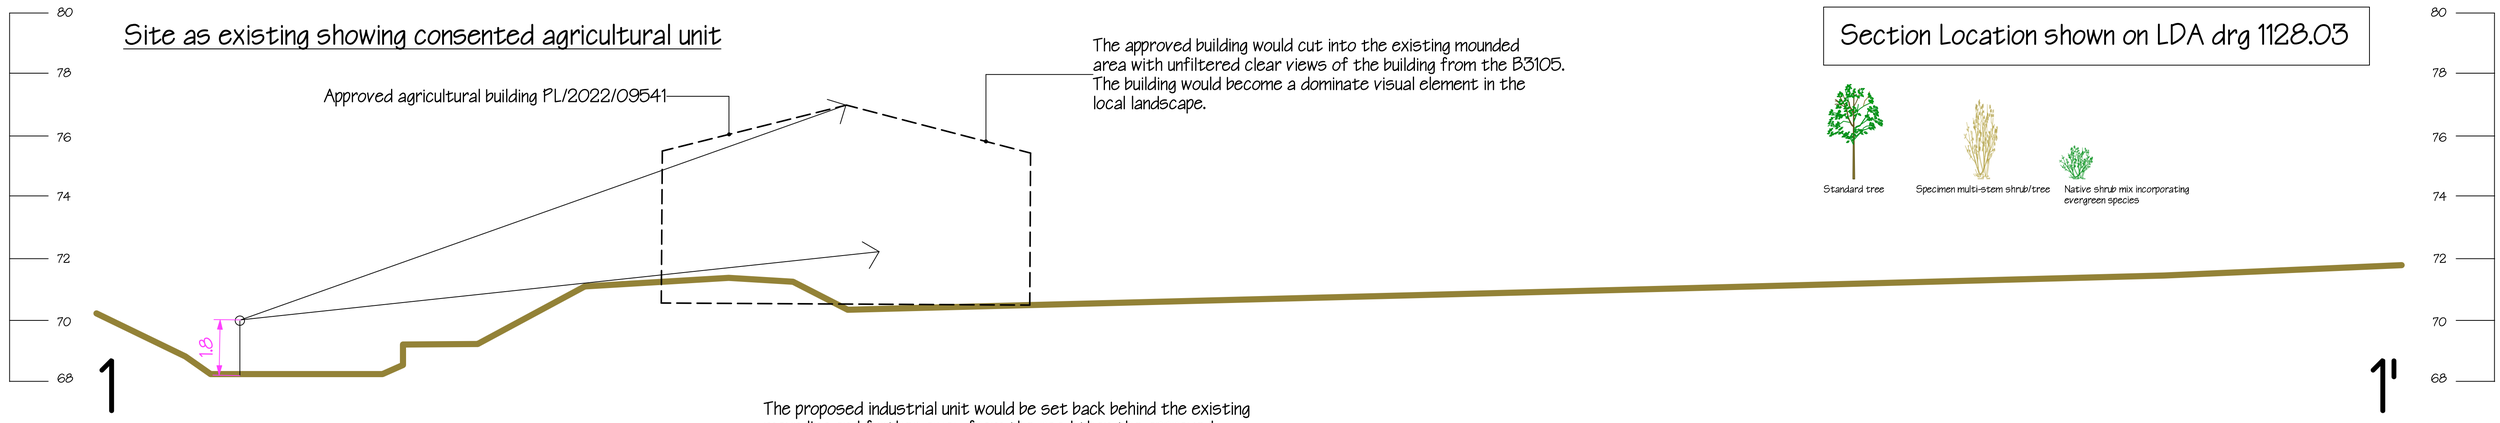

Section Location shown on LDA drg 1128.03

Site as proposed (at planting)

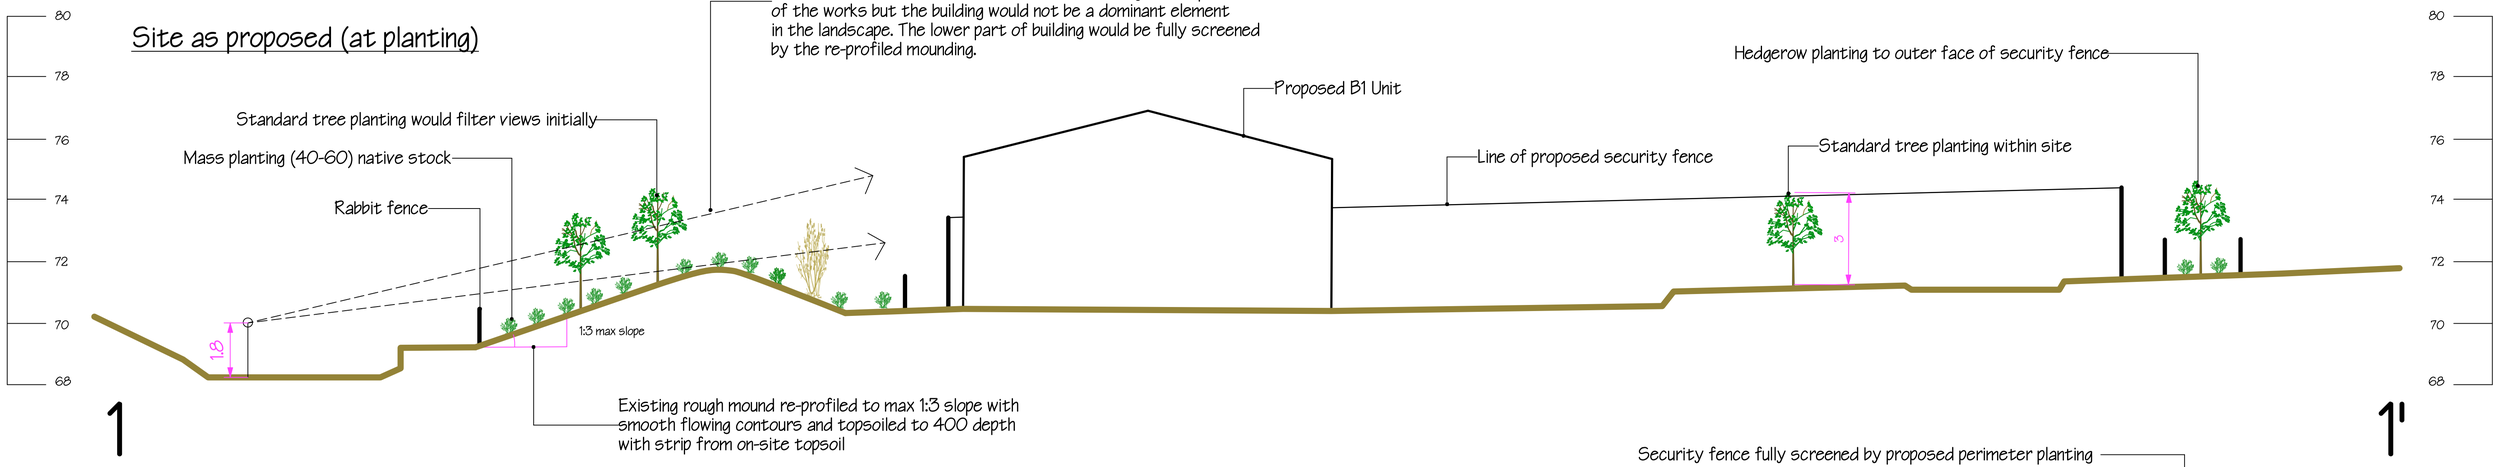

Site as proposed (Years 7 - 10)

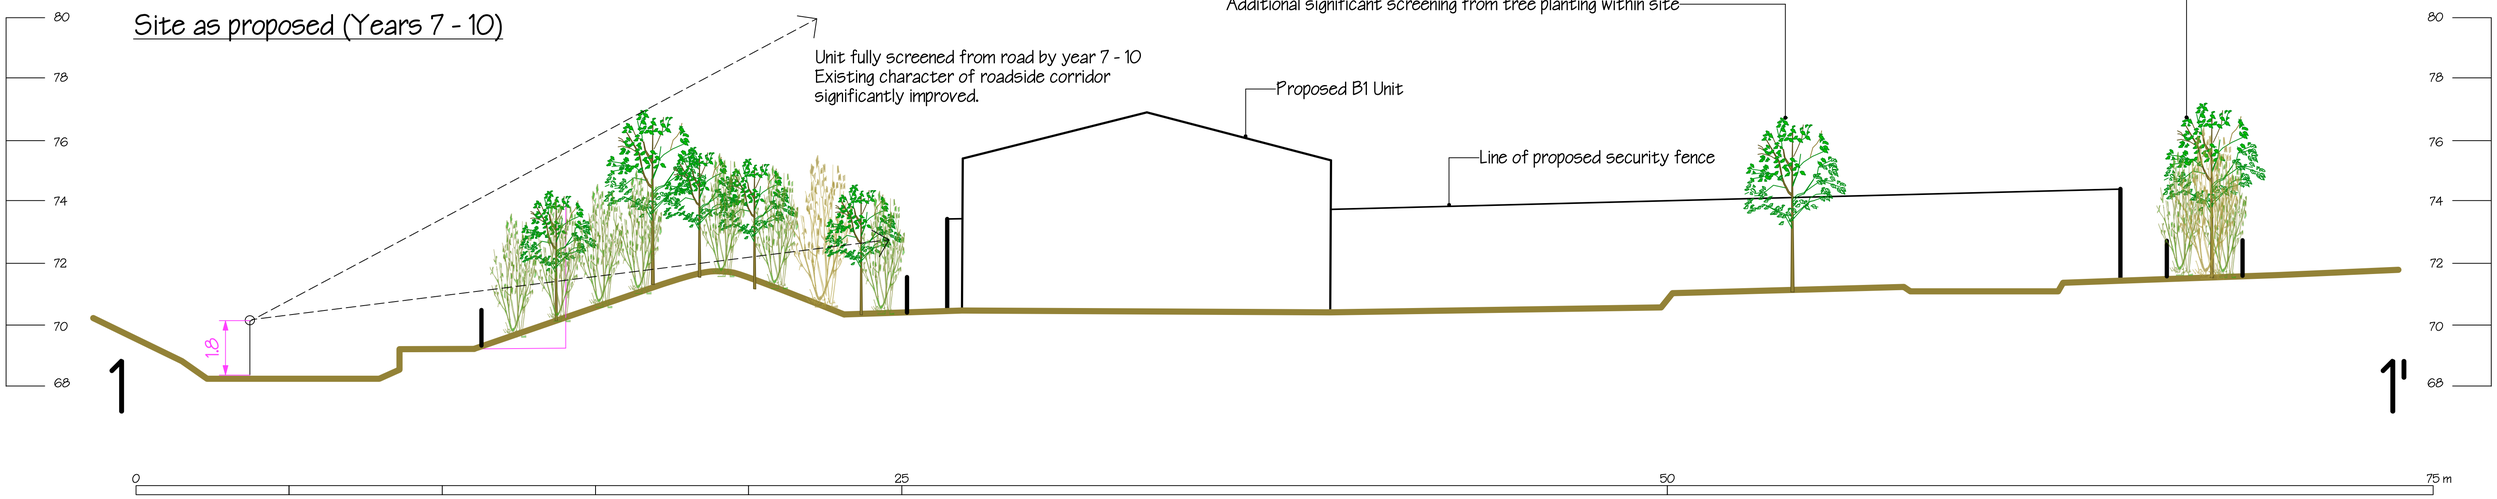

WOOLLEY GREEN FARM BRADFORD ON AVON WILTSHIRE BA15 1TY	LDA DRG 1128.03 1:100 @ A1 SECTION THROUGH PERIMETER MOUNDING (AS EXISTING/AS PROPOSED)	THIS DRAWING IS COPYRIGHT ARCHITECT TO BE NOTIFIED OF DISCREPANCIES DO NOT SCALE THIS DRAWING CONTRACTORS MUST CHECK ALL DIMENSIONS ON SITE	LANDESIGN ASSOCIATES THE OLD FORGE, 26, LOWER SOUTH WRAXALL, BRADFORD-ON-AVON, WILTSHIRE. BA15 2RZ. CHARTERED LANDSCAPE ARCHITECTS TEL/FAX: (01225) 866739 OFFICE@LDACONSULT.CO.UK WWW.LDACONSULT.CO.UK