


GROUND FLOOR PLAN

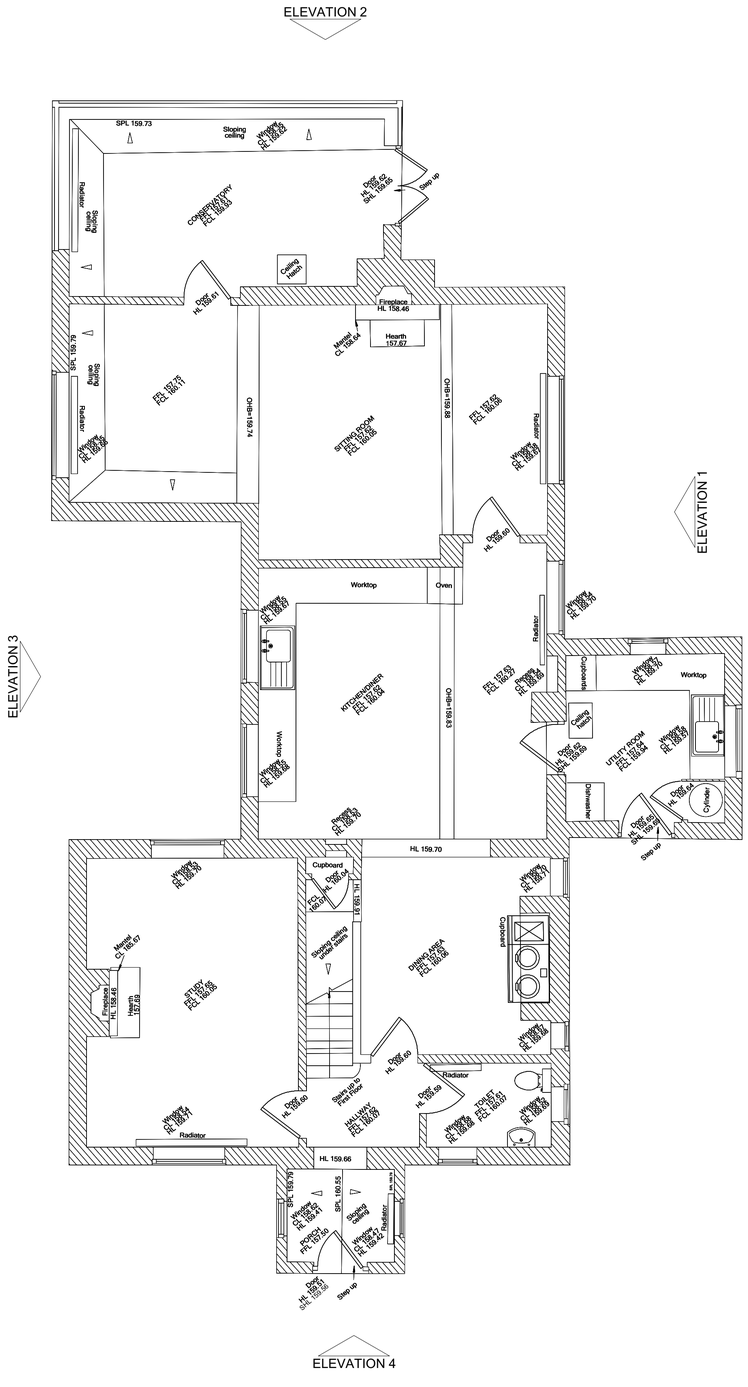

FIRST FLOOR PLAN

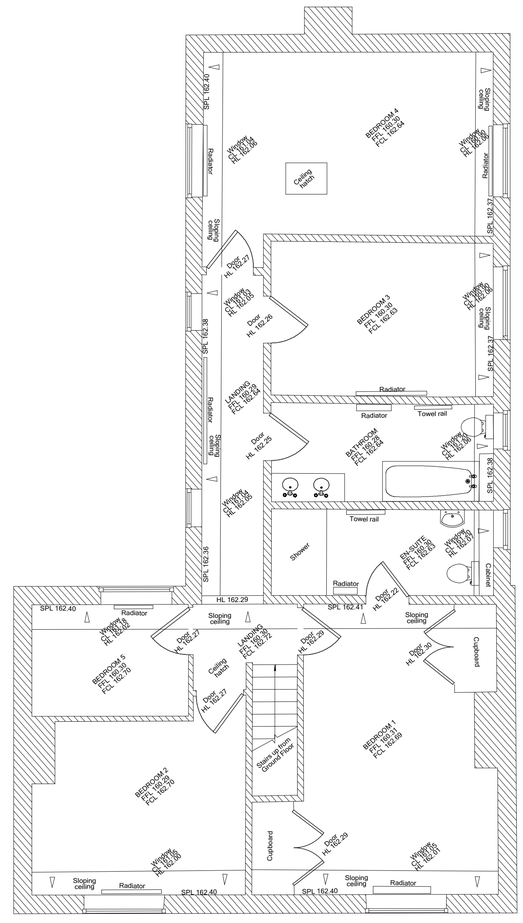

ROOF PLAN

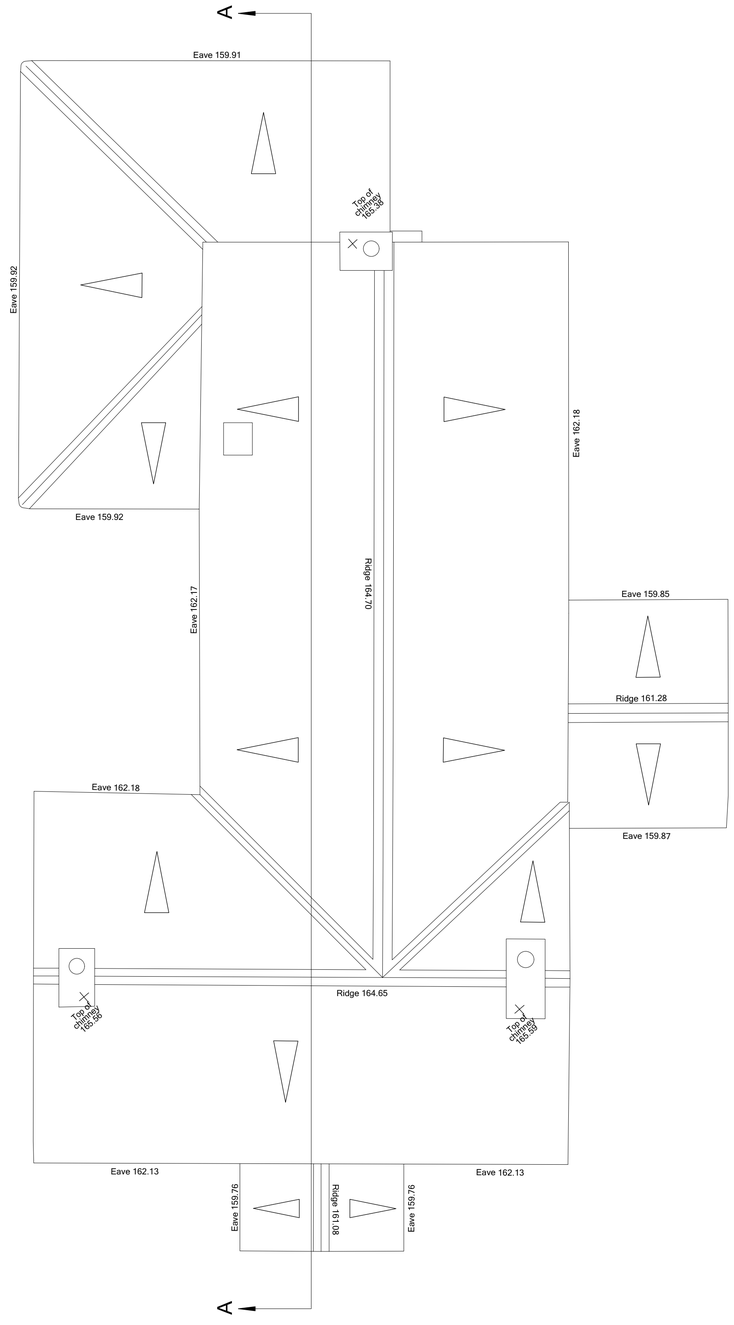

A1	DRAWING STATUS SURVEY	REV		NORTH ARROW Magnetic	SCALE BAR @ 1:50 0 1 2 3 4 5	hiscox parladé 1a lime grove works new shepherds bush market london w12 8ee	title: EXISTING SURVEY: GROUND & FIRST FLOORS PLANS & ROOF PLAN
		DESCRIPTION					drawing no: 22228_E_01
		DATE				HOME FARM HOUSE OARE SN8 4JA	project: 22228 scale: 1:50@A1 date:28.11.22
		NAME					