



Front Elevation

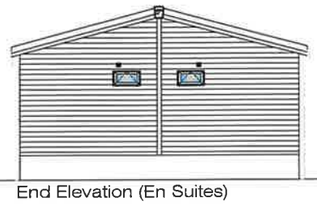

End Elevation (En Suites)

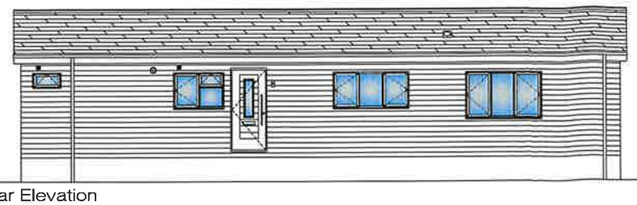


Rear Elevation



End Elevation (Bedroom)

Elevations Are For Illustrative Purposes Only

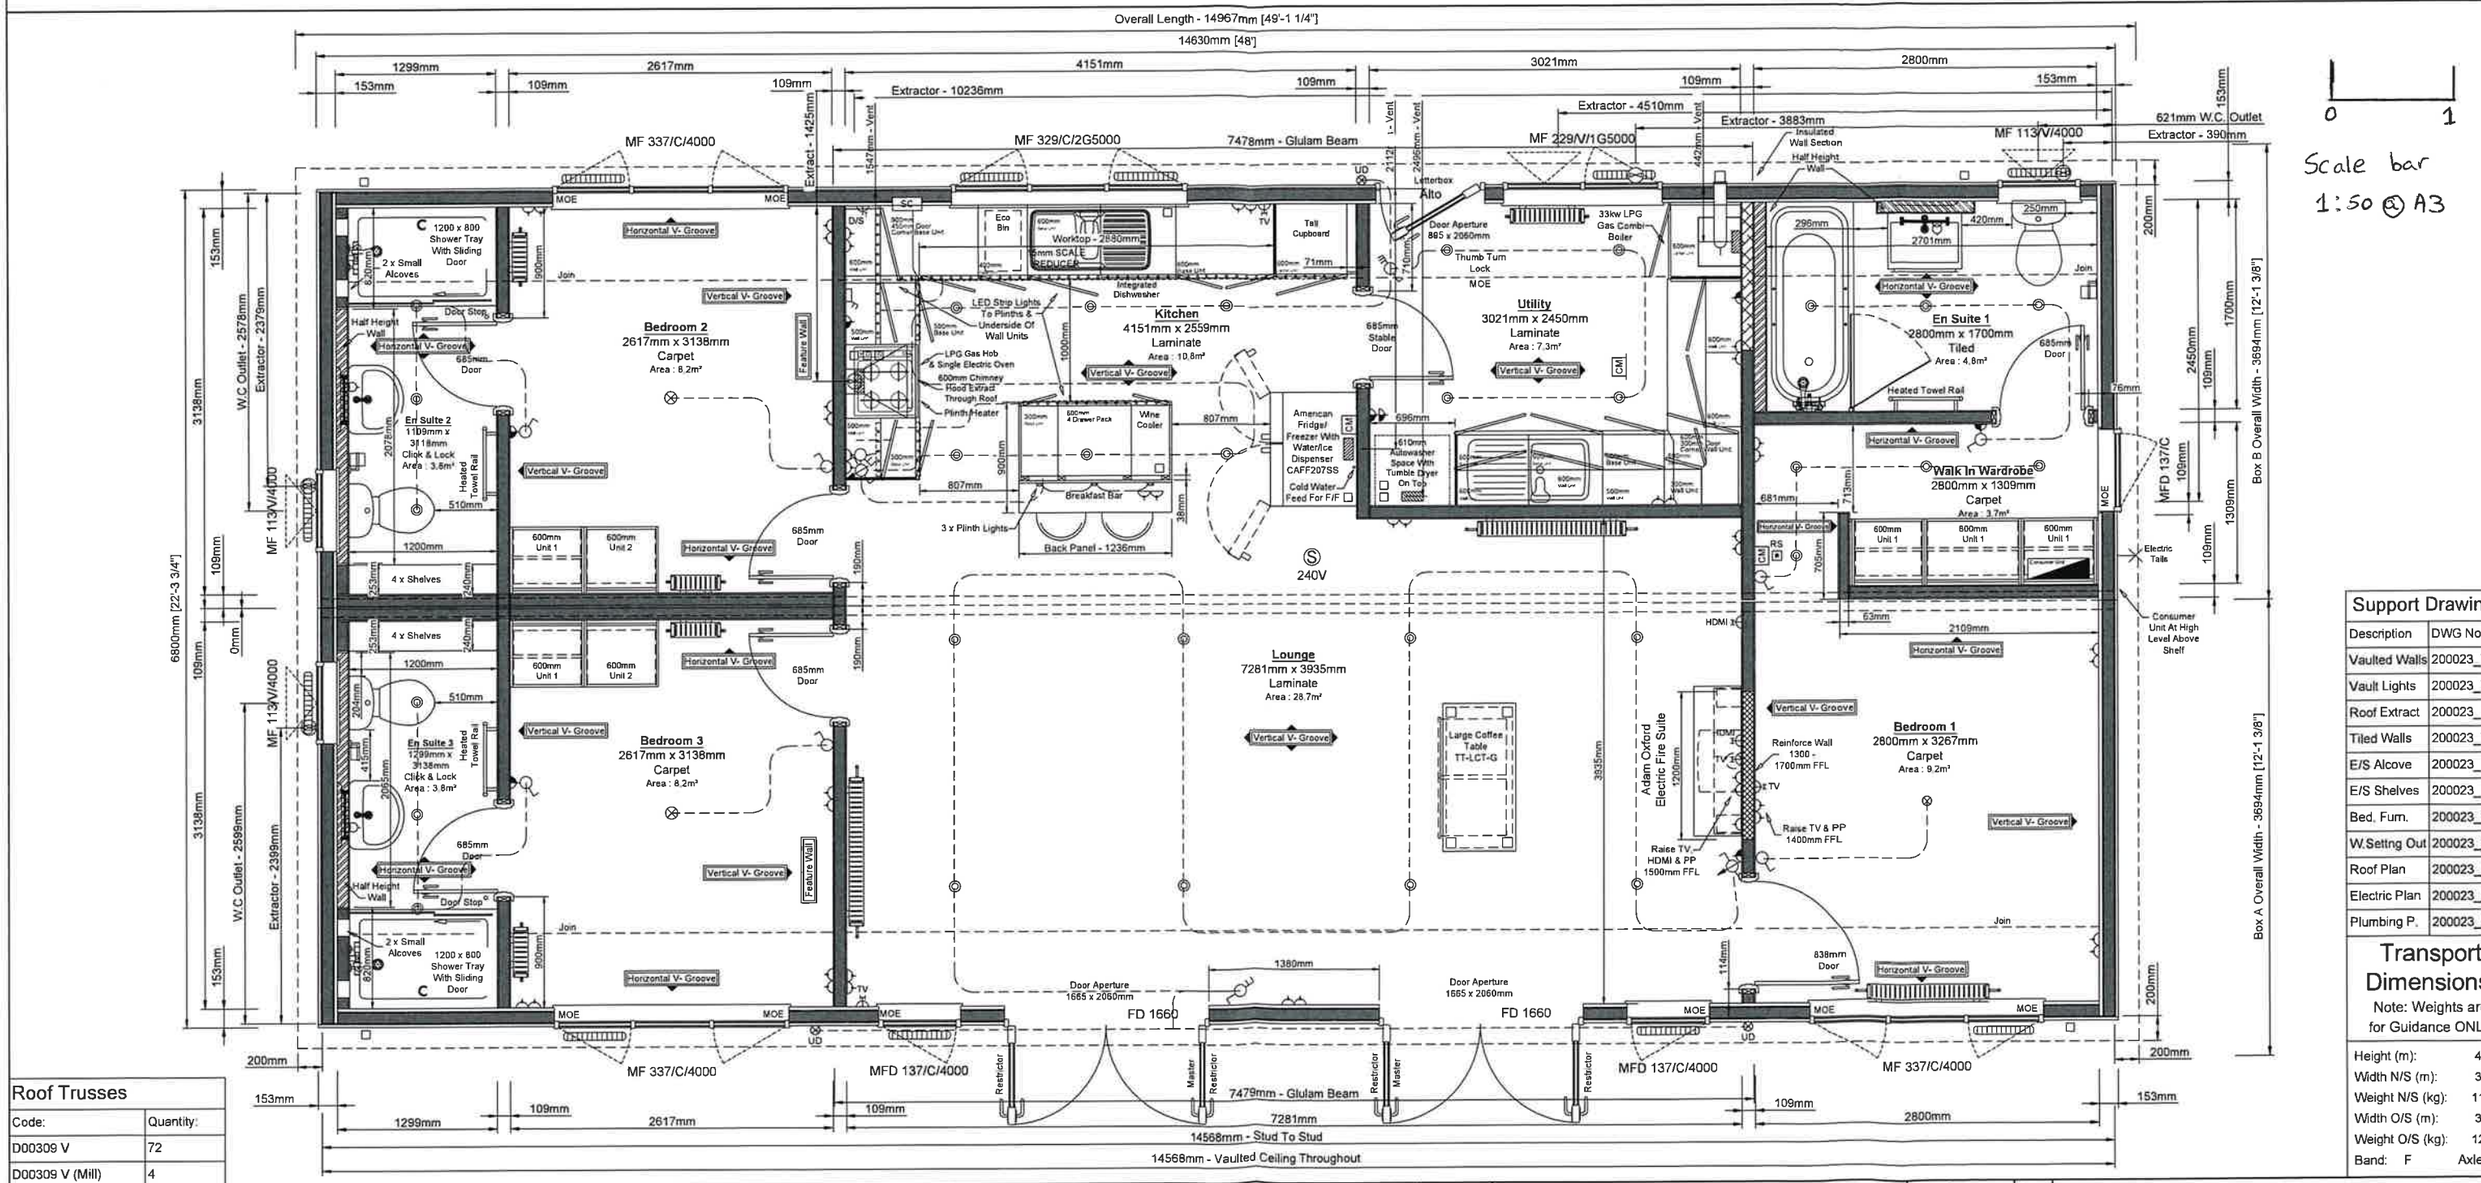

Support Drawings

Description	DWG No.
Vaulted Walls	200023_VW
Vault Lights	200023_VL
Roof Extract	200023_RE
Tiled Walls	200023_TW
E/S Alcove	200023_ESA
E/S Shelves	200023_ESS
Bed. Furn.	200023_BF
W.Setting Out	200023_S
Roof Plan	200023_RP
Electric Plan	200023_EP
Plumbing P.	200023_PS

Transport Dimensions:

Note: Weights are for Guidance ONLY

Height (m):	4.019
Width N/S (m):	3.694
Weight N/S (kg):	11477
Width O/S (m):	3.694
Weight O/S (kg):	12093
Band: F	Axles: 3

Roof Trusses

Code:	Quantity:
D00309 V	72
D00309 V (Mill)	4

	DOUBLE SWITCHED SOCKET		ELECTRIC TAILS ONLY	240v	SMOKE DETECTOR
	SINGLE SWITCHED SOCKET		PENDANT LIGHT FITTING		ELECTRICAL CONSUMER UNIT
	LIGHT SWITCH		BATTEN LIGHT FITTING	E	EXTERNAL POWER POINT
	LIGHT SWITCH PULL CORD		TELEPHONE POINT	L	EXTERNAL LIGHT FITTING
	FUSED SPUR		TELEVISION OR SATELITE POINT	SC	SWITCHING CENTER
	COOKER SWITCH	CM	CARBON MONOXIDE DETECTOR		WASHING MACHINE PLUMBING
	DOWNLIGHT	RS	HEATING THERMOSTAT		RADIATOR
	WALL LIGHT		EXTRACTOR FAN	T	EXTERNAL TAP

Radiator Schedule

Lounge	SD 60 120
Dining	SD 60 120
Kitchen	Plinth Heater
Bedroom 1	SD 60 100
Bedroom 2	2 x SD 60 40
Bedroom 3	2 x SD 60 40
En Suite 1	TCG100215
Ensuite 2	TCG100215
En Suite 3	TCG100215
Utility	SD 60 60

TRV's To All Rads (Except WW)

Build Notes:

15° Pitch Roof
Vaulted Ceilings Throughout
4x Steel Beams & 2x Glulam Beams Required
V-Groove To Internal Walls - See Drawing
Canexel Clad Exterior
15mm SCALE REDUCER

Copyright Notice:
This drawing and the information contained in it, is the property of Tingdene Homes Ltd. It may not be used, transmitted or reproduced, in whole or in part, without prior written consent from Tingdene Homes Ltd. Copyright ©.

Model:	Harrington
Size:	Metric: 14.630m x 6.800m / Imperial: 48' x 22'3
Park:	Own Land
Customer:	Mrs Rugman

Date Drawn:	02.03.20	By: MD
A	25.03.20	CW
B	---	
C	---	
D	---	
E	---	
F	---	

TINGDENE
Discover the difference

Tingdene Homes Limited.
Bradfield Road, Finedon Road Ind. Est., Wellingborough, Northants, NN8 4HB
Tel: +44(0)1933 230100
www.tingdene.co.uk

Scale:	Sales No:	S.O. No:
1:50	Q20000021	200023_P