




PROPOSED FRONT ELEVATION

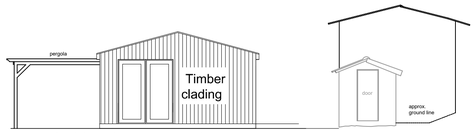


PROPOSED SIDE ELEVATION

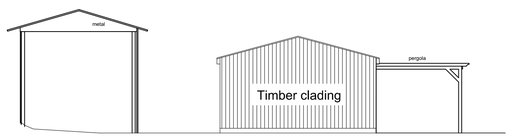


PROPOSED SIDE ELEVATION

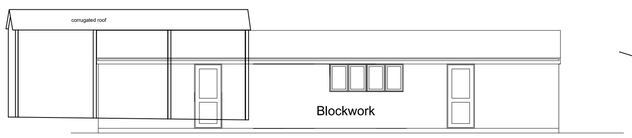


PROPOSED REAR ELEVATION

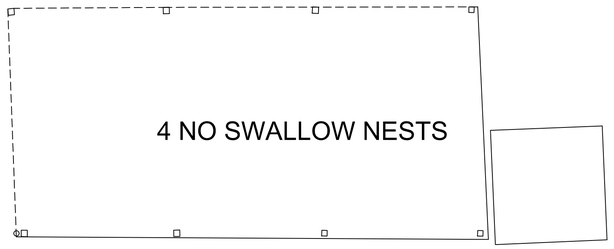


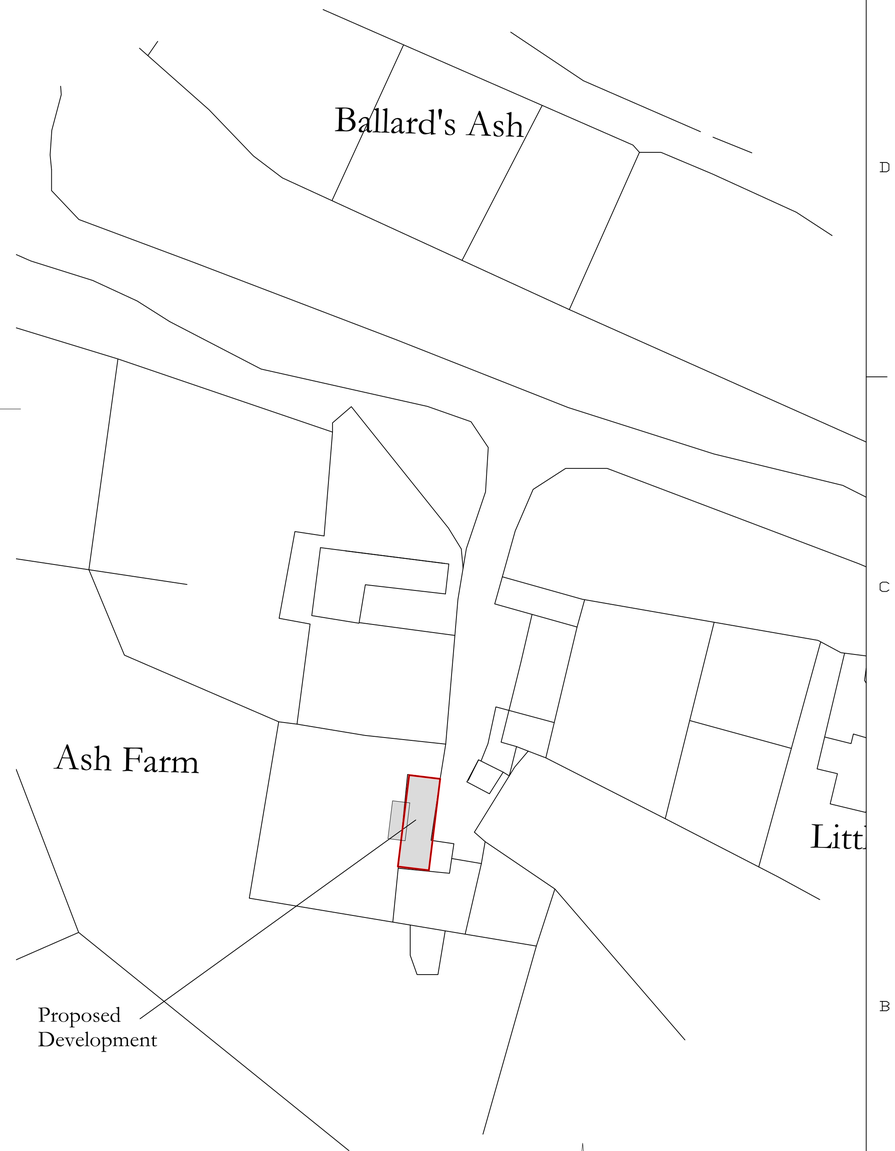

Block Plan Scale
1:500

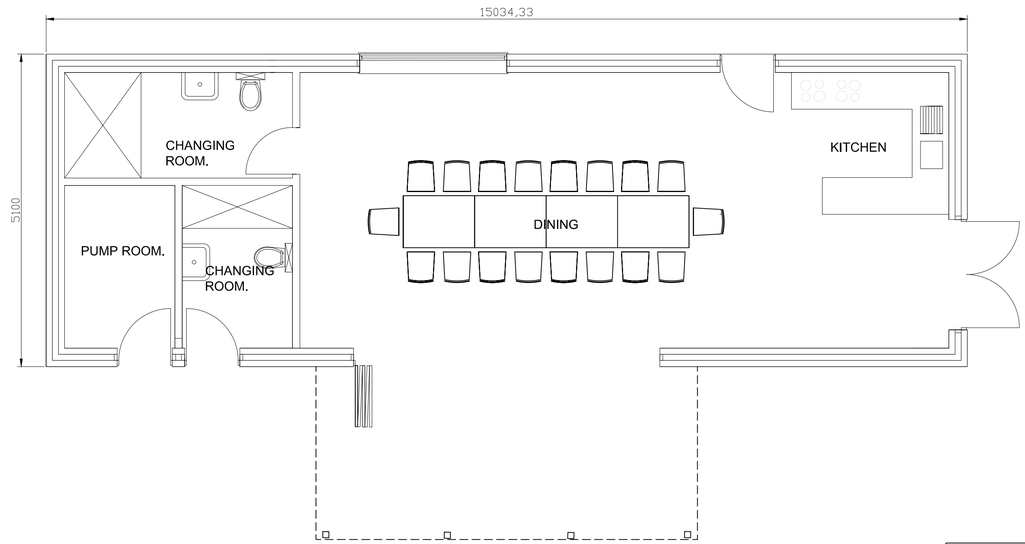

PROPOSED GROUND FLOOR.

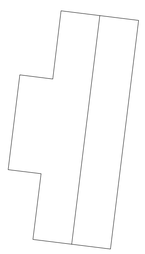

ROOF PLAN SCALE 1:200

Scale 1:100 Scale 1:200 Scale 1:500 SCALE BARS IN METRES Scale 1:50

client	Mr & Mrs Eastgate
SITE ADDRESS	Baynards Ash Farm. Wootton Bassett, Swindon. SN4 8DT.
PROJECT	Proposed family room and swimming pool changing room and pump room.

RAND PLANNING CONSULTANCY LTD
Phil Rand
Cherry Tree House
Clardon lane
Purton.
Wiltshire
SN5 4HN
TEL 01793 771128

Drawn by Phil Rand	Drawing No 02
Scales 1:500 1:100 1:50	Date 1st August 2023