
SITE LOCATION PLAN

Scale 1: 1250


0 10 20 30

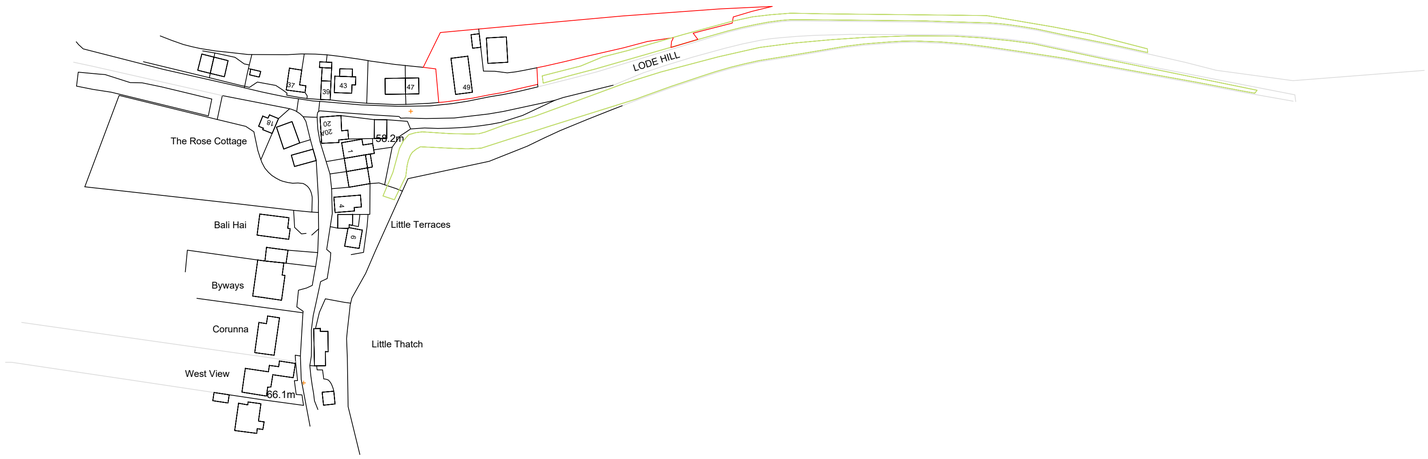

BLOCK PLAN


Scale 1: 500

0 10 20

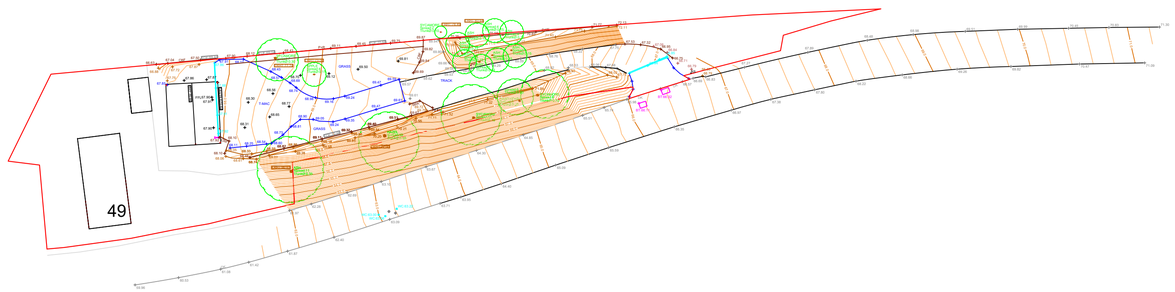

Existing

showing existing trees and contours of ground levels

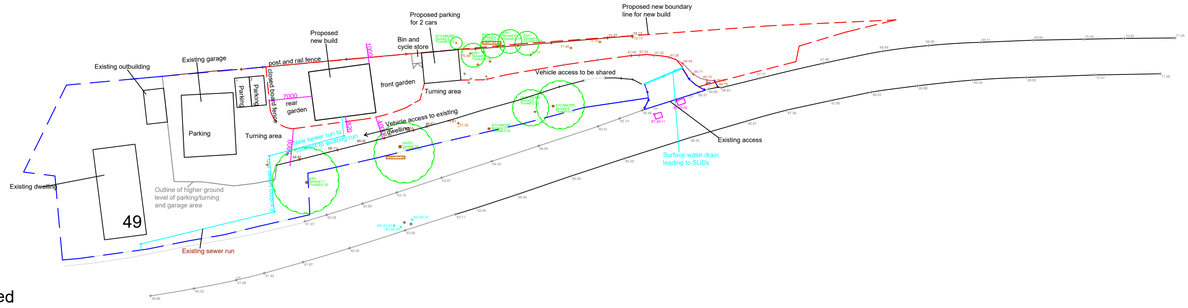

Proposed

POPE plan build

82 St Ann Street
Salisbury
SP1 2DX

Client: Paul Smith
49 Load Hill
Downton
Salisbury
SP5 3PW

Title: Site location plan
Block plans as existing and as proposed

Date:	Scale:	Drawing no:	Drawn by:
Sept 2023	as shown	SD/02/2023	Rita Pope