Copyright: Vallis Architecture Ltd. Registered in the UK, No. 11361587.

Responsibility will not be accepted for errors made by others in scaling from this drawing. Use figured dimensions only. All critical dimensions should be verified on site.

North


0 1 2 3 5 10m

Scale 1:100 at A1 (1:200 at A3)


PLANNING SUBMISSION

LEGEND

1. Laverton Mill.
2. Access to courtyard parking.
3. Angel Mill building adjacent.
4. Existing steps from courtyard parking to podium.
5. Ramp to podium.
6. Steps to podium.
7. Podium.
8. Void to basement parking below.
9. Outline of projecting roof above.
10. Roof of Laverton Mill.
11. Roof of Angel Mill.
12. Roof of application building - insulated metal composite.

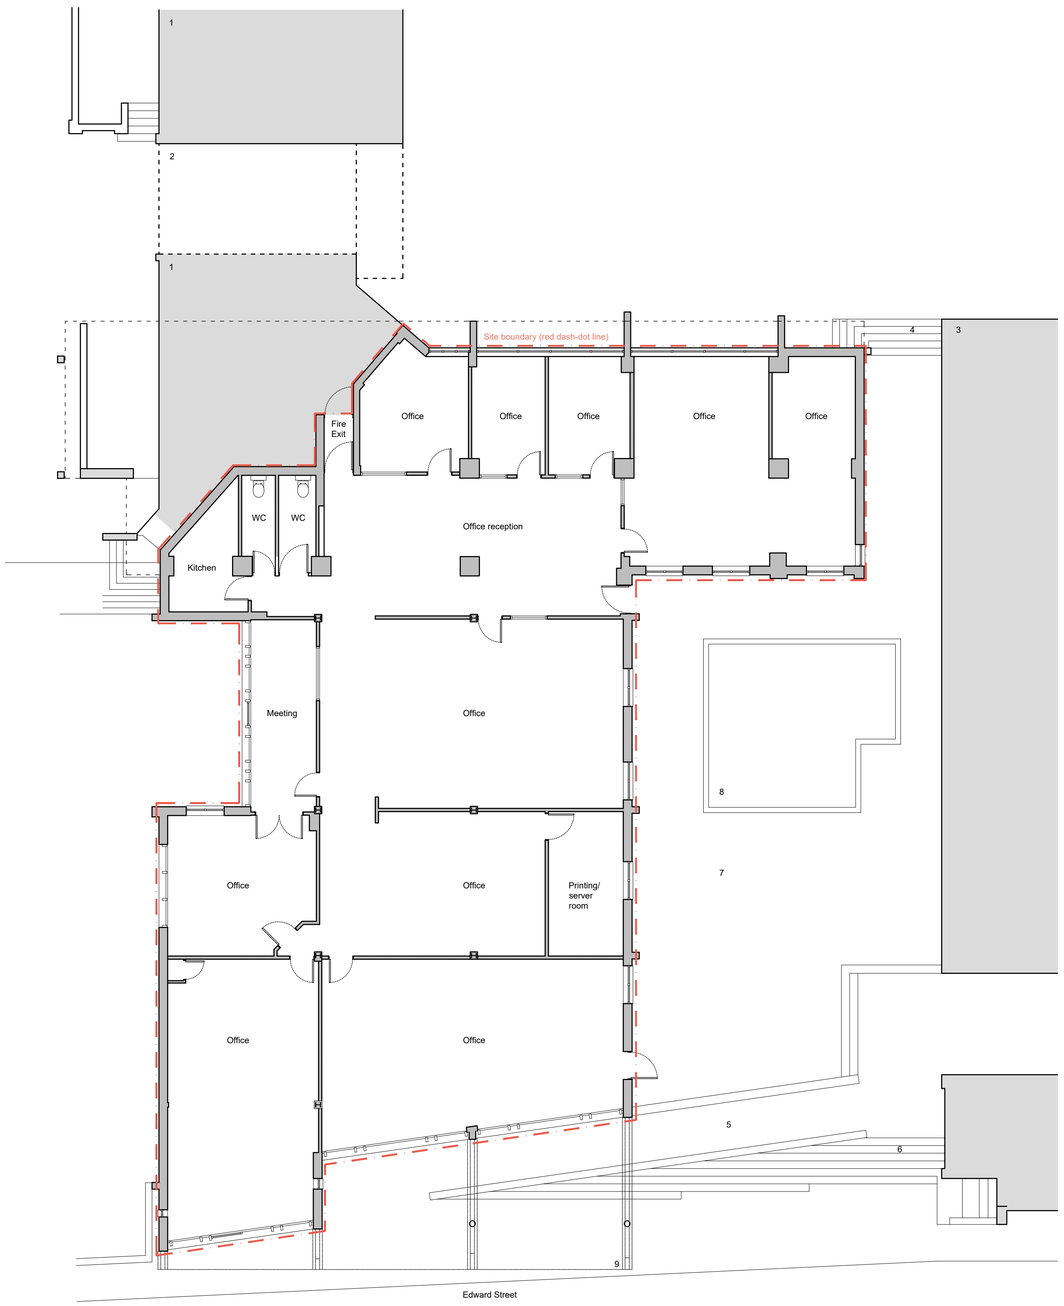

EXISTING FLOOR PLAN

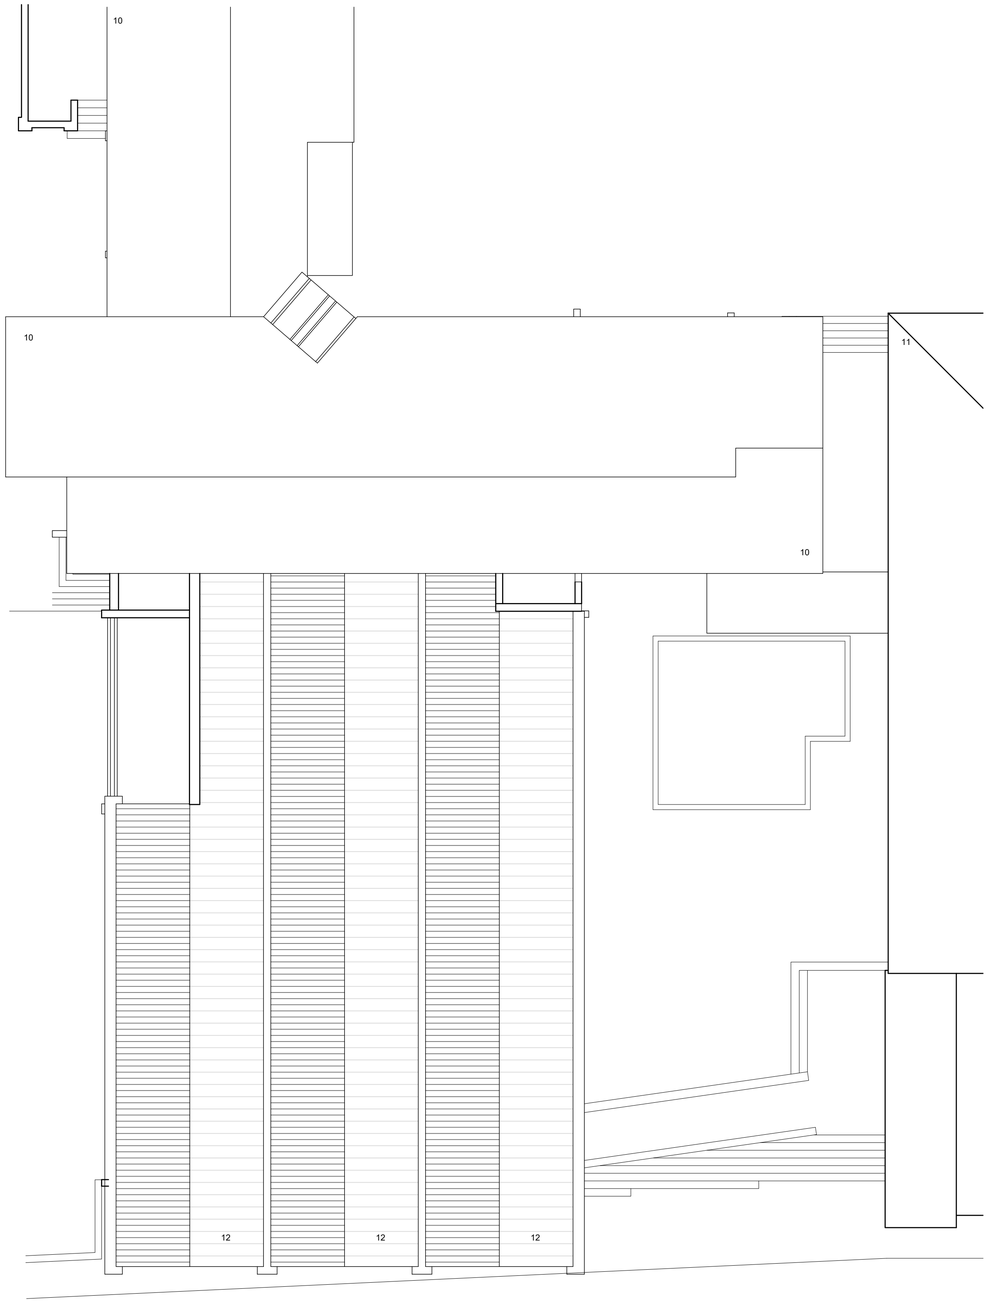

EXISTING ROOF PLAN

Issue	Date	Revision description
B	2023-09-07	Planning submission. This drawing is for planning only and should not be used for any other purpose.
A	2023-09-04	First issue - for client comment/approval.

Project
2-4 Westbury Mill, Edward St., Westbury.

Client
Naveed Kazi

Project no.	Drawing no.	Revision
2304	3 041	B

Drawing Title
Existing Floor & Roof Plans.

Date	Scale
2023-09-04	1:100 at A1

Vallis **A**rchitecture Ltd., 1 Styles Avenue, Frome, Somerset BA11 5JN.
07967 684 690 giles@vallisarchitecture.co.uk