



1. Section - Existing - Scale 1:200 0 5 10m




2. Section - Proposed - Scale 1:200 0 5 10m

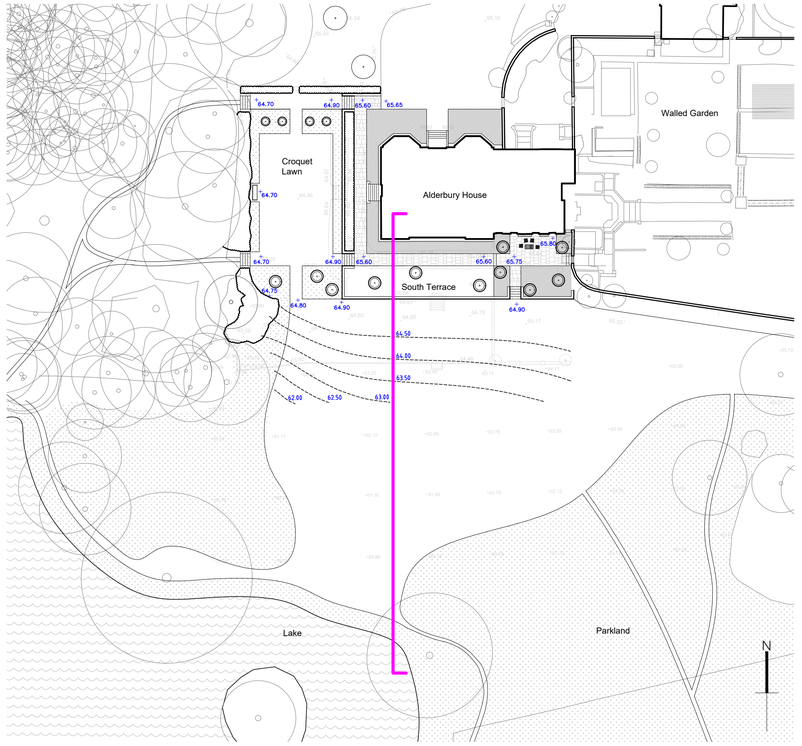


3. Section location plan - Scale 1:500

Project Title:
Alderbury House

Drawing Title:
Existing & Proposed Sections

| | |
|---|---|
| Drawing No. | 32-L-P-804 |
| Revision | P00 |
| Status | PLANNING |
| Date | 11.09.2023 |
| Scale | As shown at A1 |

Charlie Hawkes Ltd
Fairhills House, Milkhouse Water
Pewsey SN9 5JY
+44 (0) 7789 202712