
The White Hart_SN14 7HU

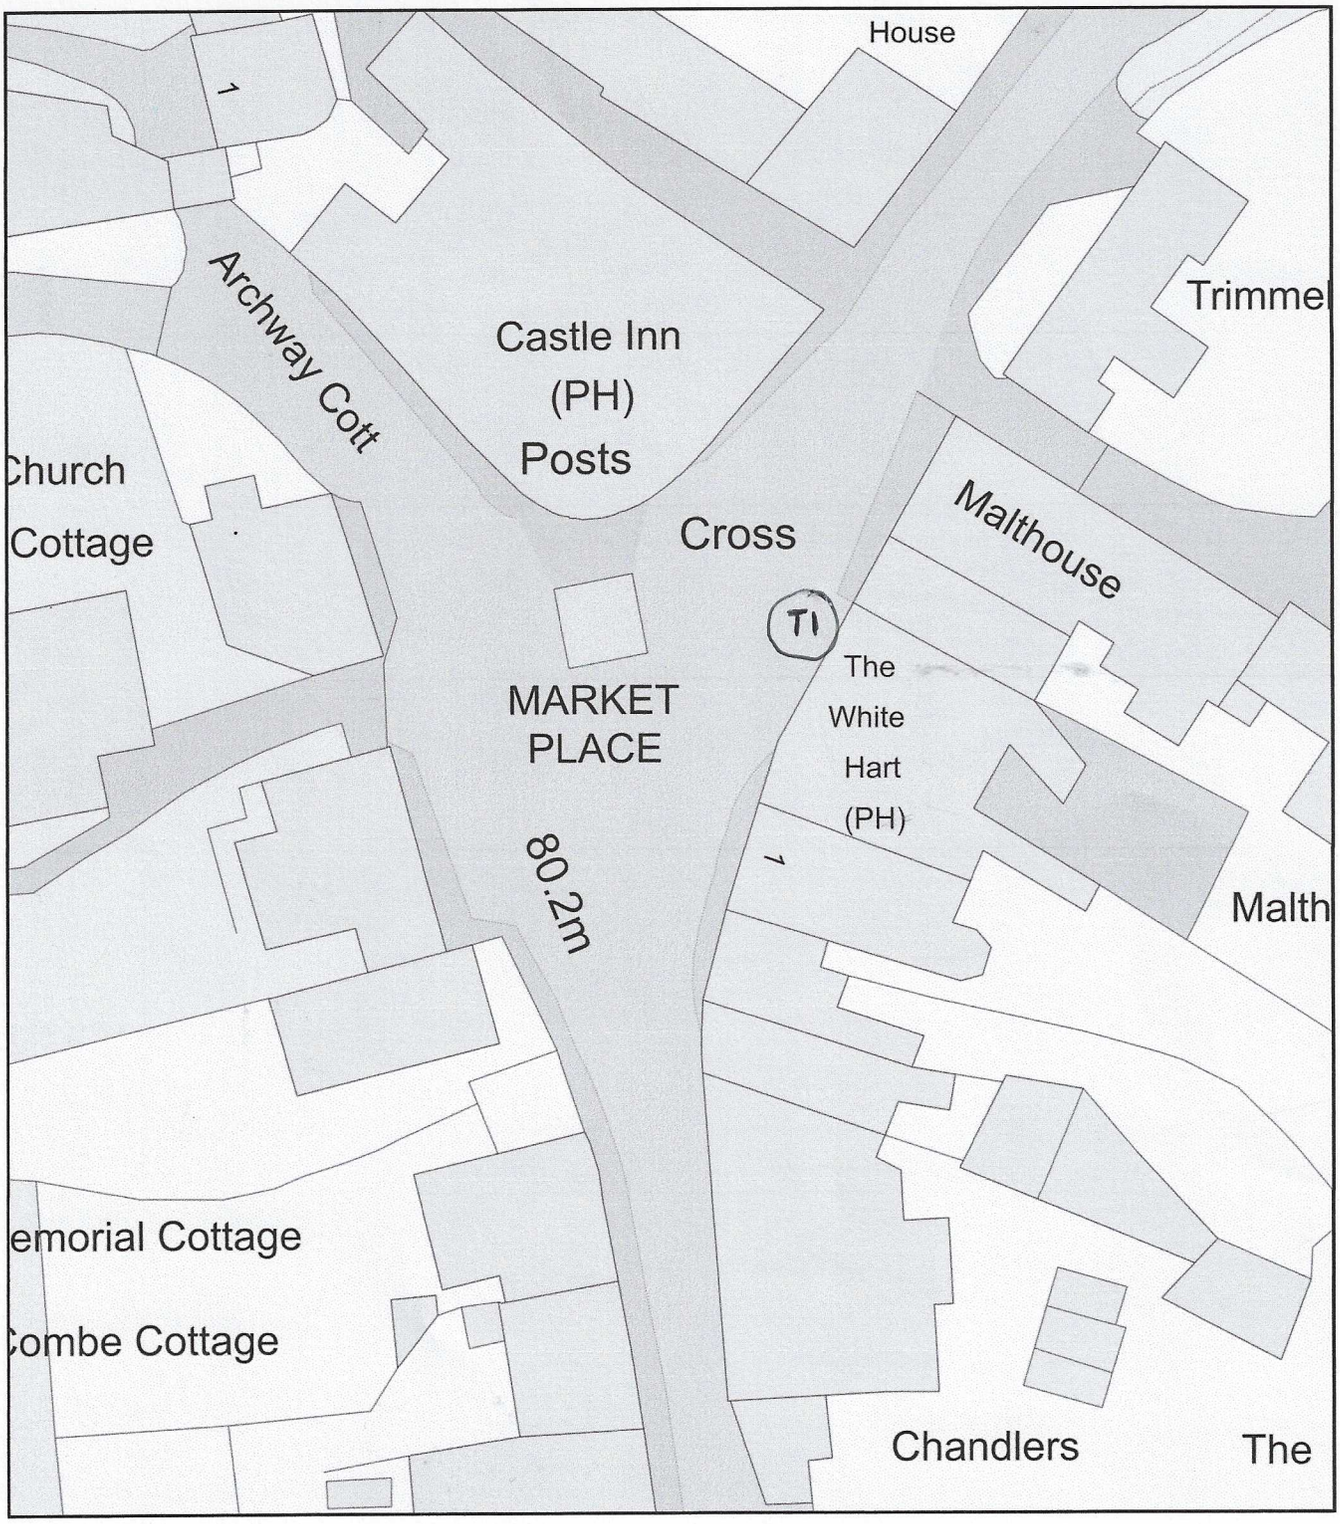

0 20
Metres

N

ReQuestaPlan

Plan Produced for: Green Farm Tree Care

Date Produced: 11 Sep 2023

Plan Reference Number: TQRQM23254163451290

Scale: 1:500 @ A4

© Crown copyright and database rights 2023 OS 100042766