



Street Elevation E

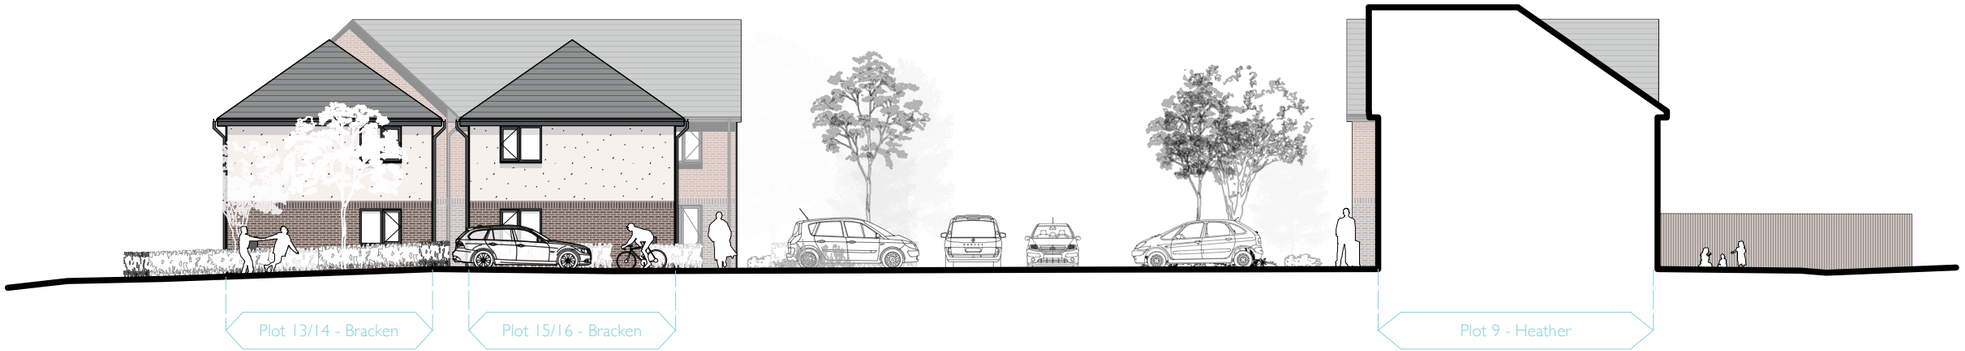

Street Elevation F

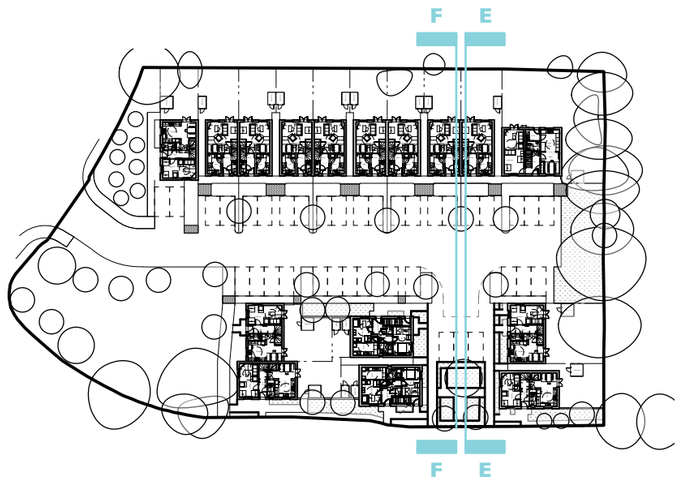

Key Plan 1:1000 @ A3

1:1000 0 50 60 70 80 90 100 M

1:200 0 10 15 20 25 M

Rev.	Date	By	Revision Notes
P01	01/09/2023		1:1000 scale bar added

FOR PLANNING

Design Firm: one 50 studio

Project Title: Andover, SP11 9SA

Sheet Title: Proposed Street Elevations E & F

Sheet Scale: 1 : 200 @ A3

Drawn By: DR

Total Sheets: 0

Reviewed By: JB

File Name: 2117 03 Street Elevations.vwx

Sheet No.: Project ID - Originator - Volume - Level - Type - Role - Number: WCBHLU - O50 - 00 - ZZ - DR - A - 0212

Suitability: Code - Description: S0 INITIAL STATUS

Revision: Revision - Number: P01