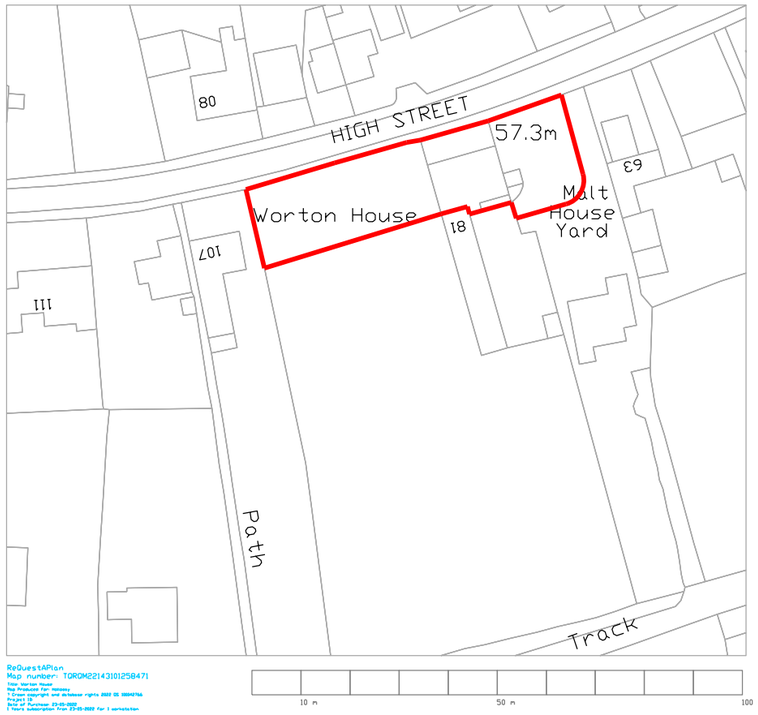


0 12.5 25 37.5 50 62.5 125m

Scale 1:1250

NICK MATTHEWS Surveying Ltd Chartered Building Surveyor
Dysart House Church Lane Worton Devizes SN10 5SH
Wessex Court Ashley Avenue Upper Bristol Road Bath BA1 3DS
07769 704733 hello@nickmatthewssurveying.co.uk
www.nickmatthewssurveying.co.uk

Rev Date Details

WORTON HOUSE HIGH STREET WORTON SN10 5RU
Proposed new garaging for Tom and Patty Holloway
Location Plan
date August 2022 scale 1:1250 drawn NM checked NM status planning

2234
Location

©