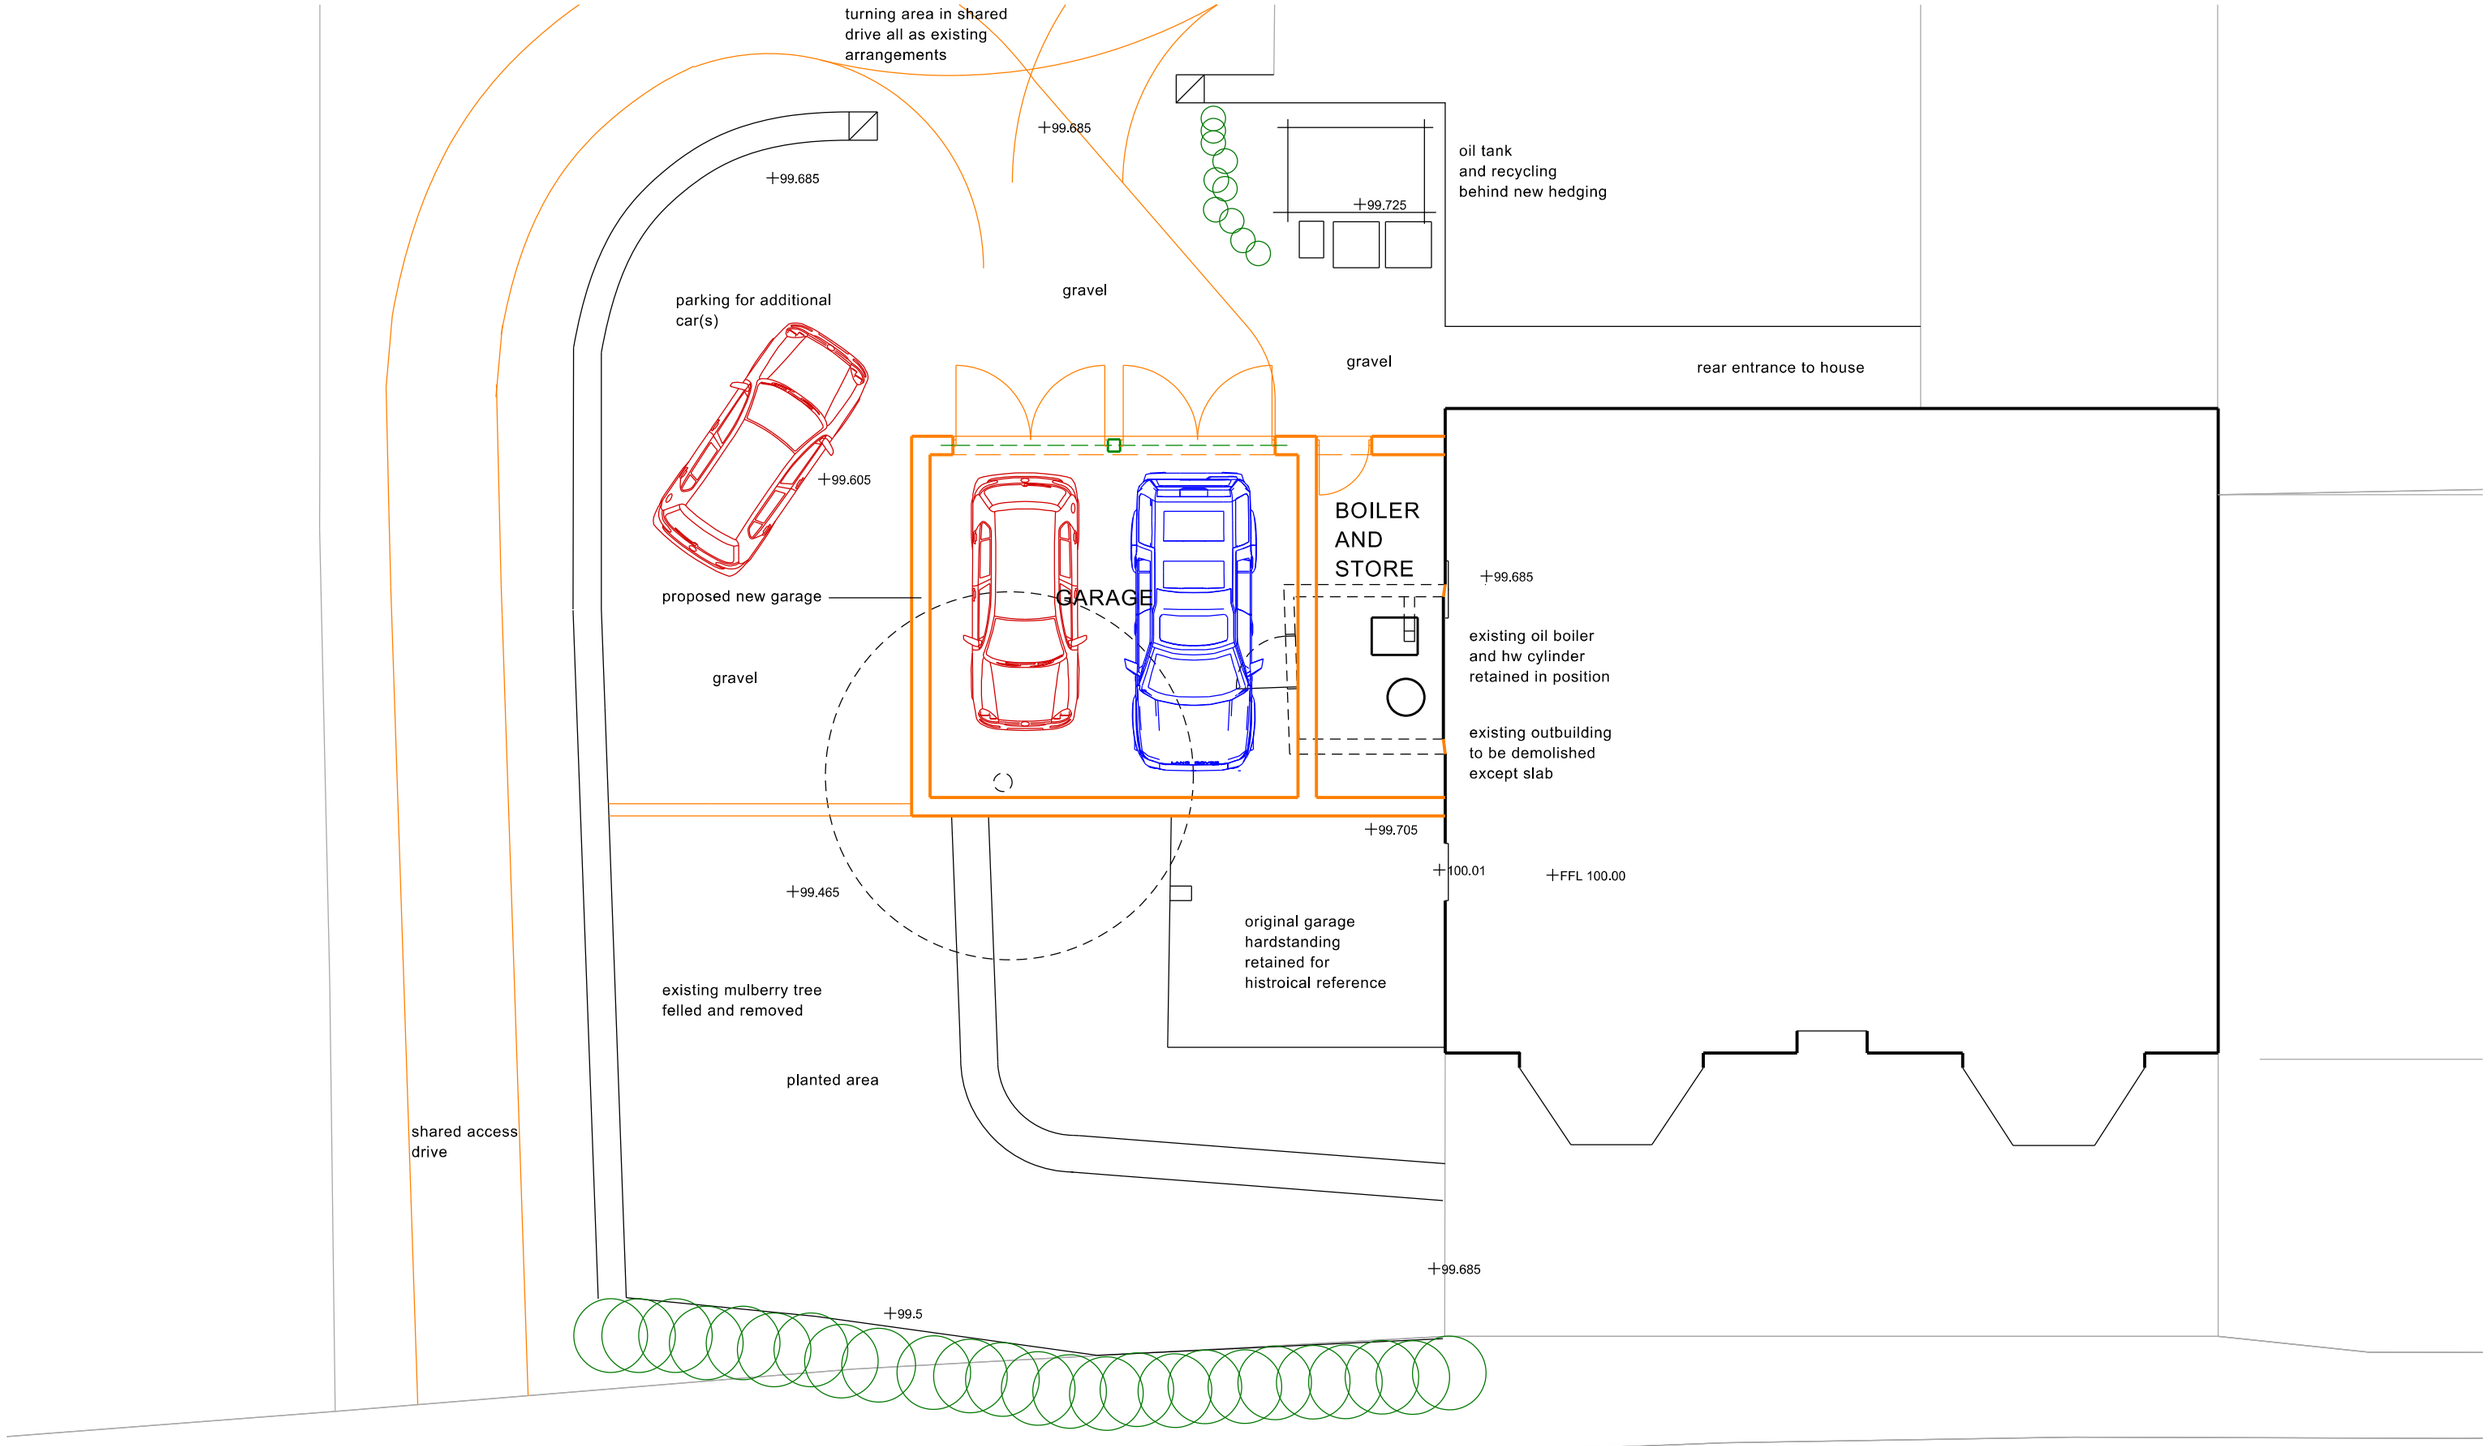


**NICK MATTHEWS Surveying Ltd** Chartered Building Surveyor
Dysart House Church Lane Worton Devizes SN10 5SH
Wessex Court Ashley Avenue Upper Bristol Road Bath BA1 3DS
07769 704733 hello@nickmatthewssurveying.co.uk
www.nickmatthewssurveying.co.uk

Rev Date Details

WORTON HOUSE HIGH STREET WORTON SN10 5RU
Proposed new garaging for Tom and Patty Holloway
Proposed Ground Floor Plan
date Aug 2023 scale 1:100 drawn NM checked NM status planning

**2234 P/01**

©