FRONT NORTH ROAD ELEVATION

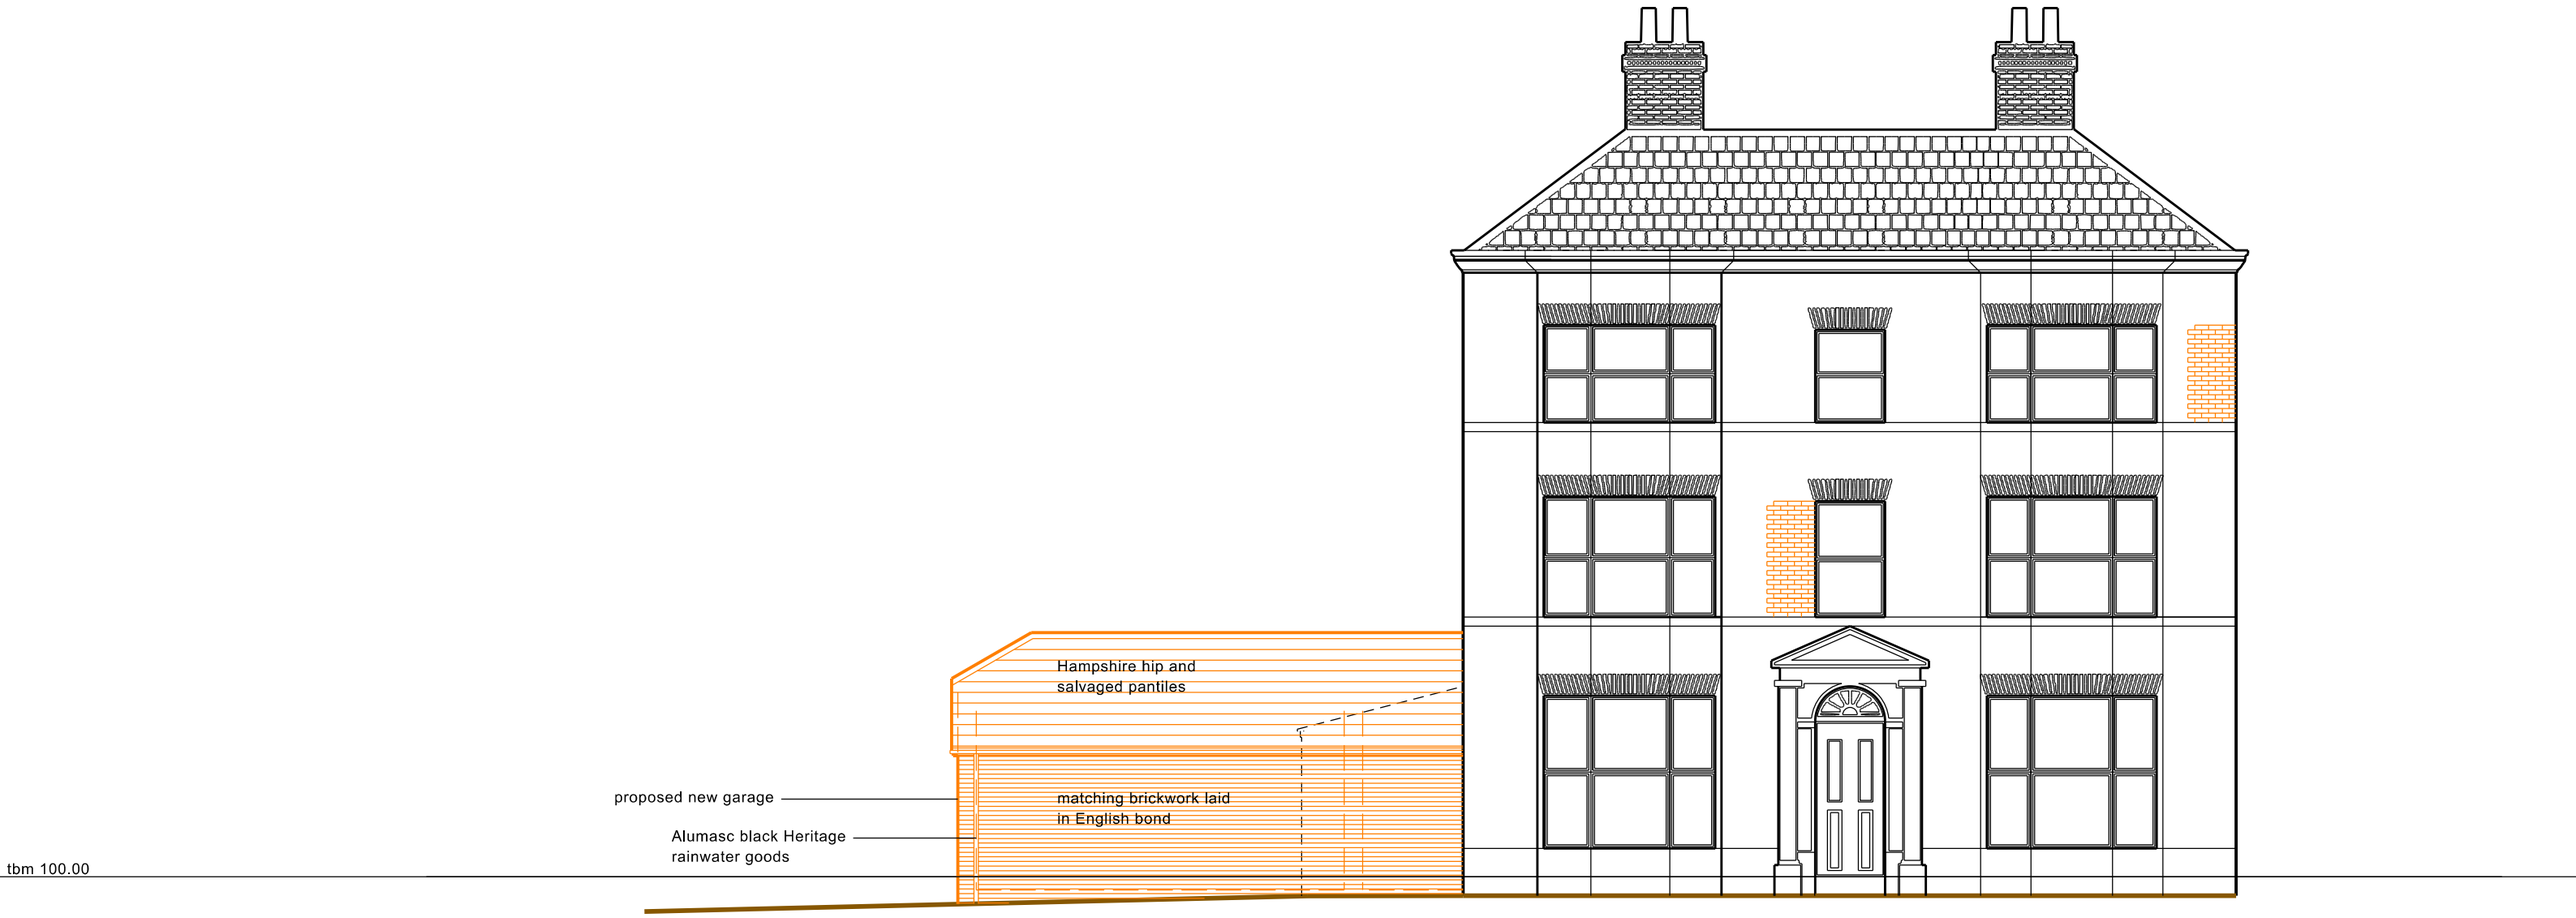

0 1 2 3 4 5 10m

Scale 1:100

NICK MATTHEWS Surveying Ltd Chartered Building Surveyor
Dysart House Church Lane Worton Devizes SN10 5SH
Wessex Court Ashley Avenue Upper Bristol Road Bath BA1 3DS
07769 704733 hello@nickmatthewssurveying.co.uk
www.nickmatthewssurveying.co.uk

Rev Date Details

WORTON HOUSE HIGH STREET WORTON SN10 5RU
Proposed new garaging for Tom and Patty Holloway
Proposed Front Elevation
date Aug 2023 scale 1:100 drawn NM checked NM status planning

2234 P/02

©