
SHEET No: 1of1

DRAWING NUMBER: 132P-TID63034-1-001-DWG-1013

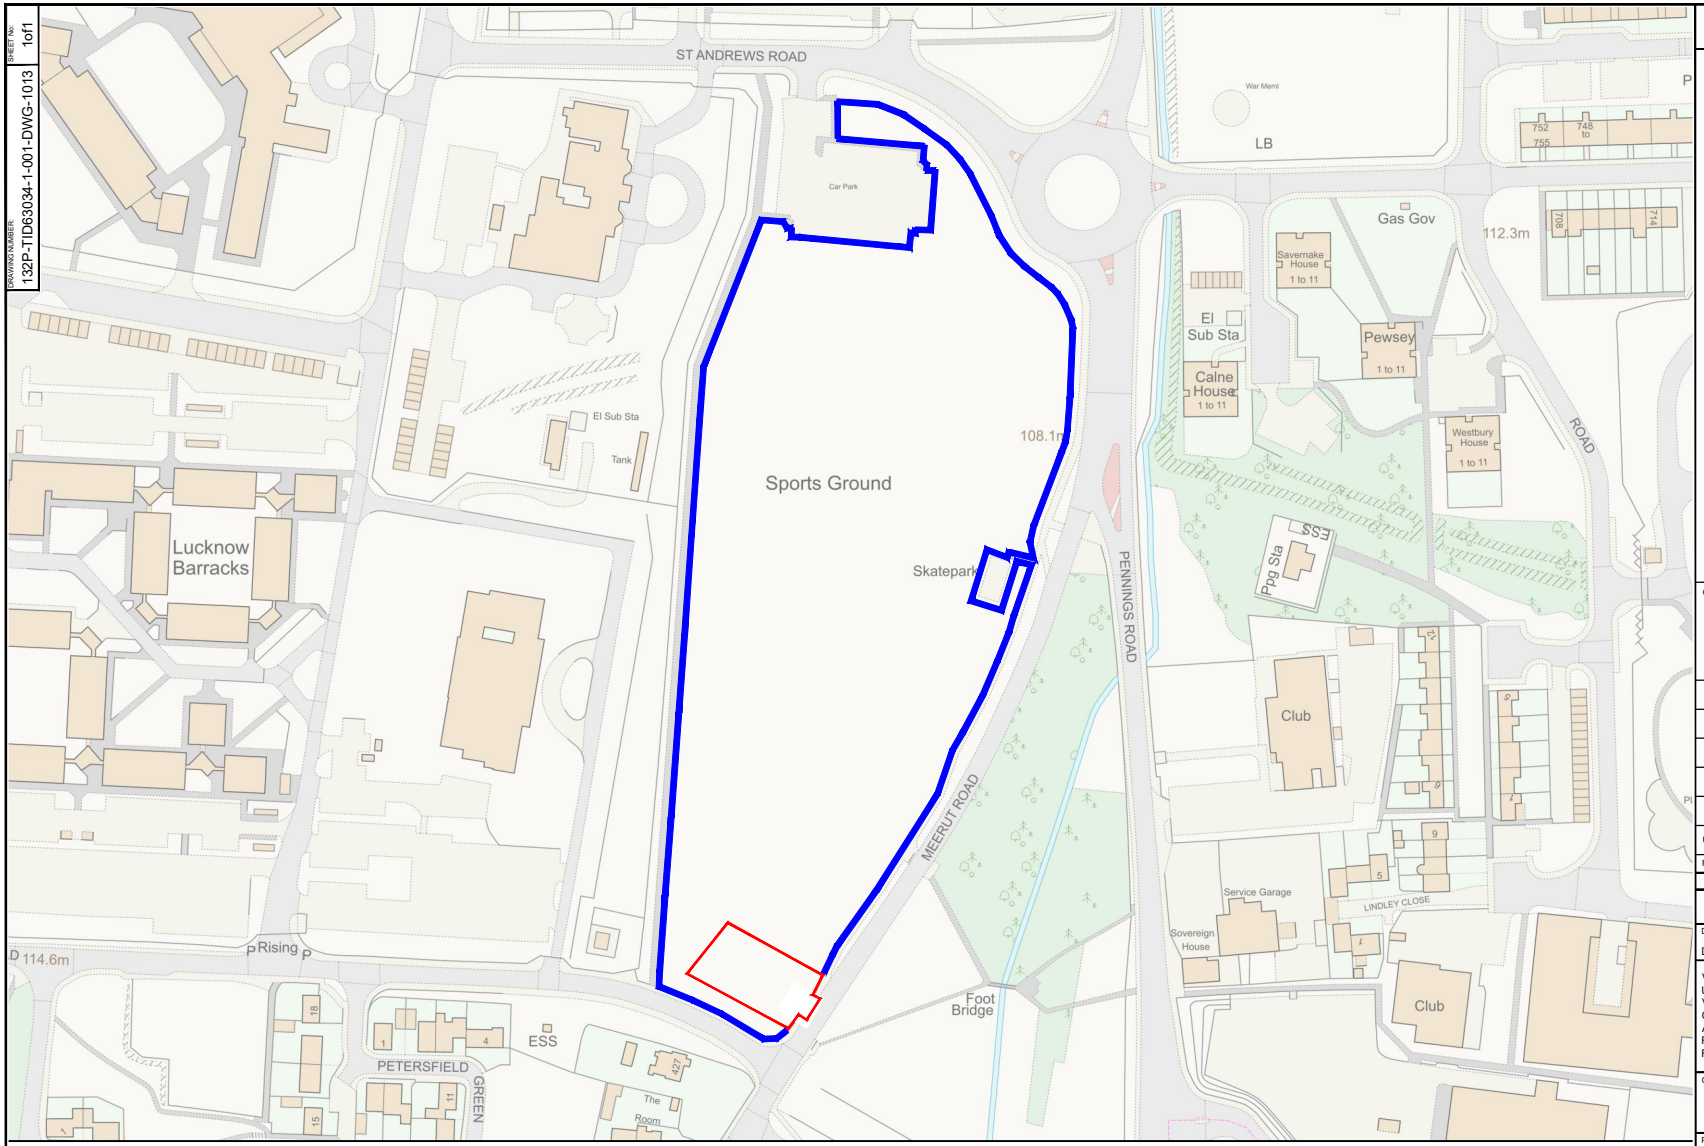

ORIGINAL SIZE A4

Notes:
1.

Legend:

LAND SUBJECT TO APPLICATION

BOUNDARY

Current Issue Information:

Rev	Status	Drawn	Chk'd	App'd	Date
0A	FOR PLANNING	D.MCG	N.O	N.H	23/08/23

AMENDMENTS / ISSUES

This drawing is the property of Veolia & must not be copied or used for any other purpose than that for which it is supplied without the written consent of Veolia

DRAWN BY:	CHECKED BY:	APPROVED BY:	DATE:
D.MCGAVIN	N.OLIVER	N.HAWKEN	23/08/2023

Veolia Water
Unit 7
Vulcan House
Calleva Park
Aldermaston
Reading
RG7 8PA

CLIENT: VEOLIA

PROJECT TITLE:
SPORTS FIELD
MERUT ROAD
PLANNING APPLICATION

DRAWING TITLE:
SITE

SCALE 1 : 2500
m100 0 100m

SCALE(S):	1:2500	STATUS:	FOR PLANNING

DRAWING NUMBER: 132P-TID63034-1-001-DWG-1013

SHEET No: 1of1