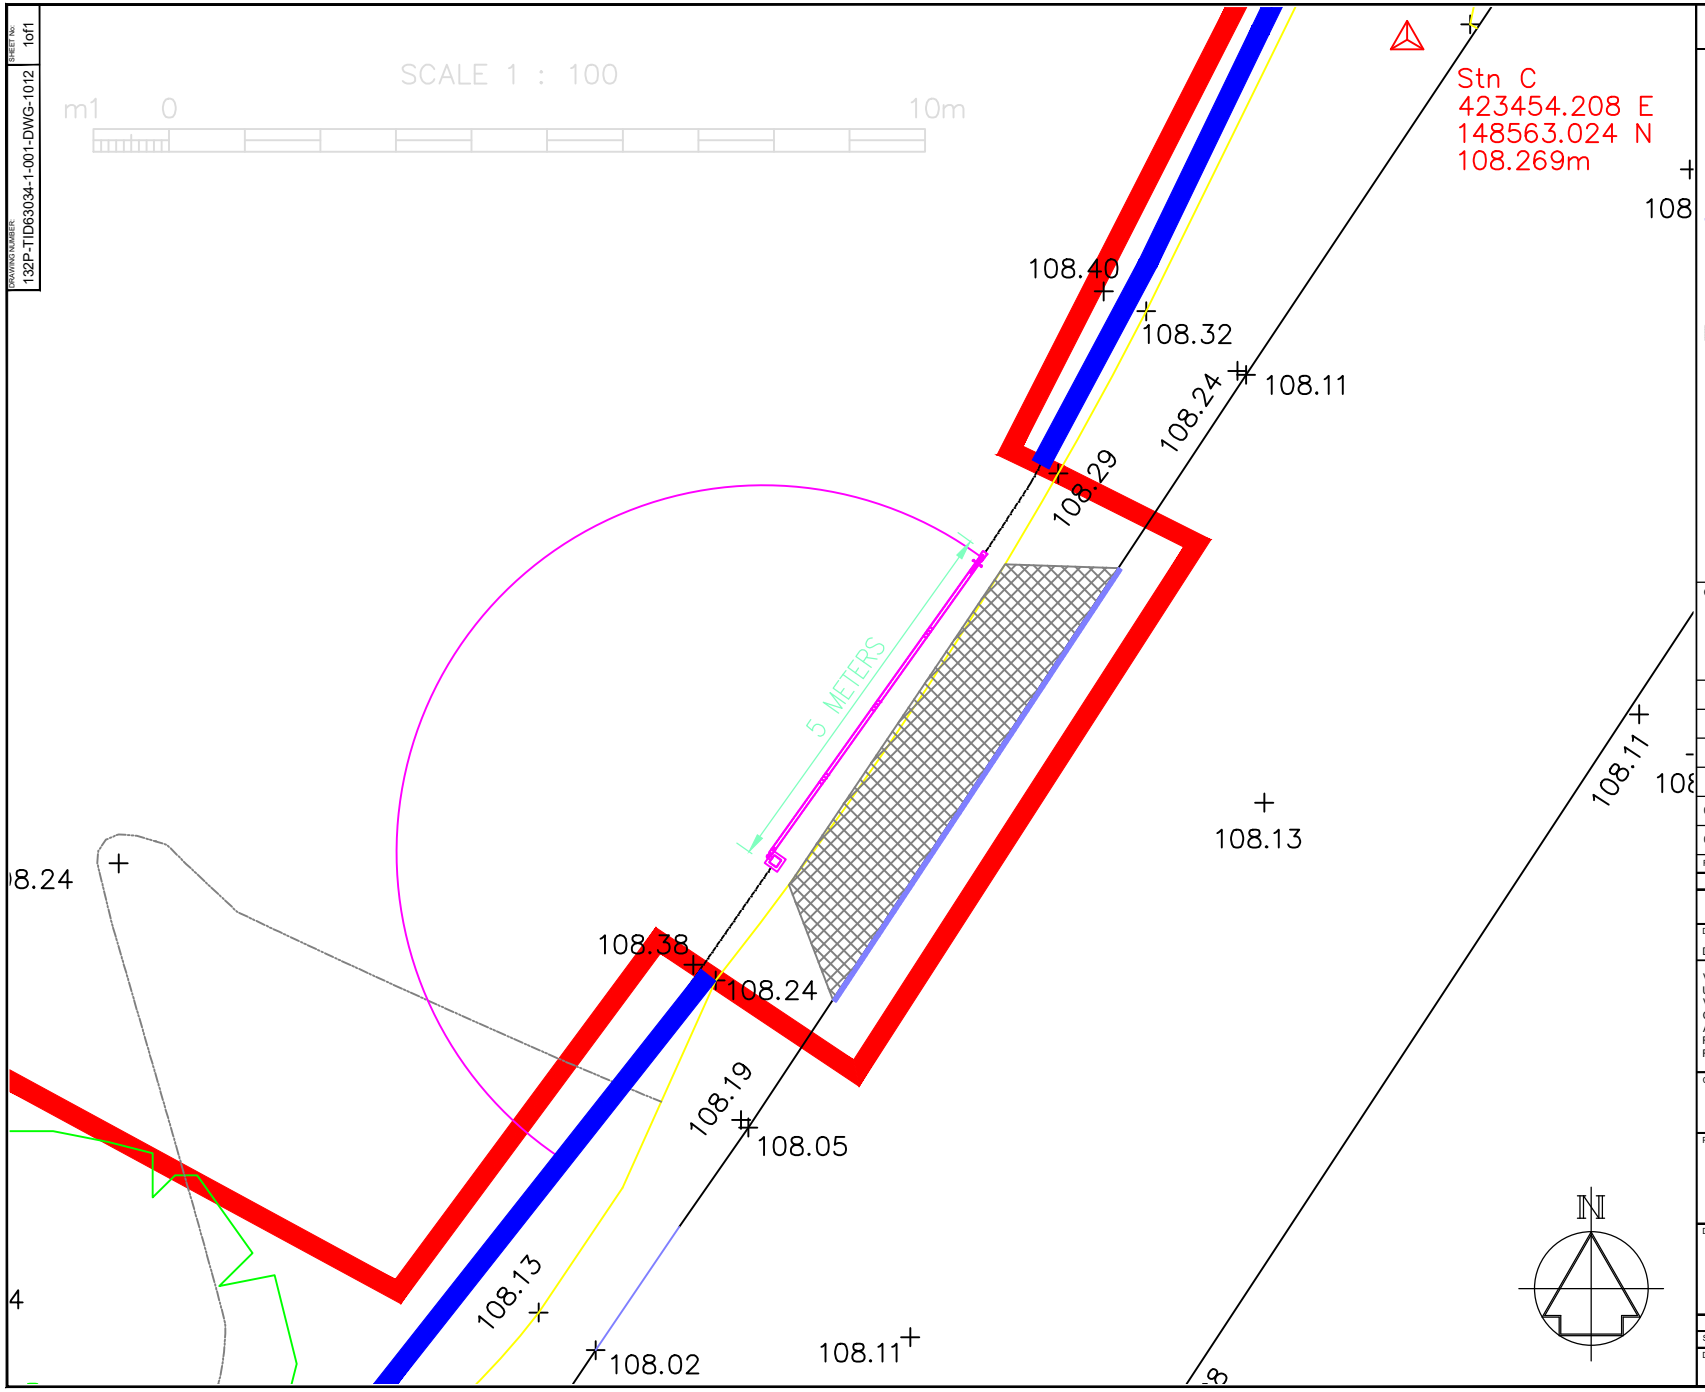


SHEET No: 1of1

DRAWING NUMBER: 132P-TID63034-1-001-DWG-1012

ORIGINAL SIZE A4

Notes:
1. Swing of gate clearance shown by arc. Refer to drawing 36558-1.

References:
36558-1 Gate GA

Legend:
- Drop Kerb
- Working Area
- Site Area
- Tarmac
- Gate

Current Issue Information:

Rev	Status	Drawn	Chk'd	App'd	Date
0B	FOR PLANNING	D.MCG	N.O	N.H	22/08/23
0A	FOR COMMENT	D.MCG	N.O	N.H	21/08/23

AMENDMENTS / ISSUES

This drawing is the property of Veolia & must not be copied or used for any other purpose than that for which it is supplied without the written consent of Veolia

DRAWN BY:	CHECKED BY:	APPROVED BY:	DATE:
D.MCGAVIN	N.OLIVER	N.HAWKEN	21/08/2023

Veolia Water
Unit 7
Vulcan House
Calleva Park
Aldermaston
Reading
RG7 8PA

VEOLIA

CLIENT: VEOLIA

PROJECT TITLE:
SPORTS FIELD
MERUT ROAD
PLANNING APPLICATION

DRAWING TITLE:
ACCESS OFF HIGHWAY

SCALE(S): 1:100 STATUS: FOR PLANNING

DRAWING NUMBER: 132P-TID63034-1-001-DWG-1012 SHEET No: 1of1