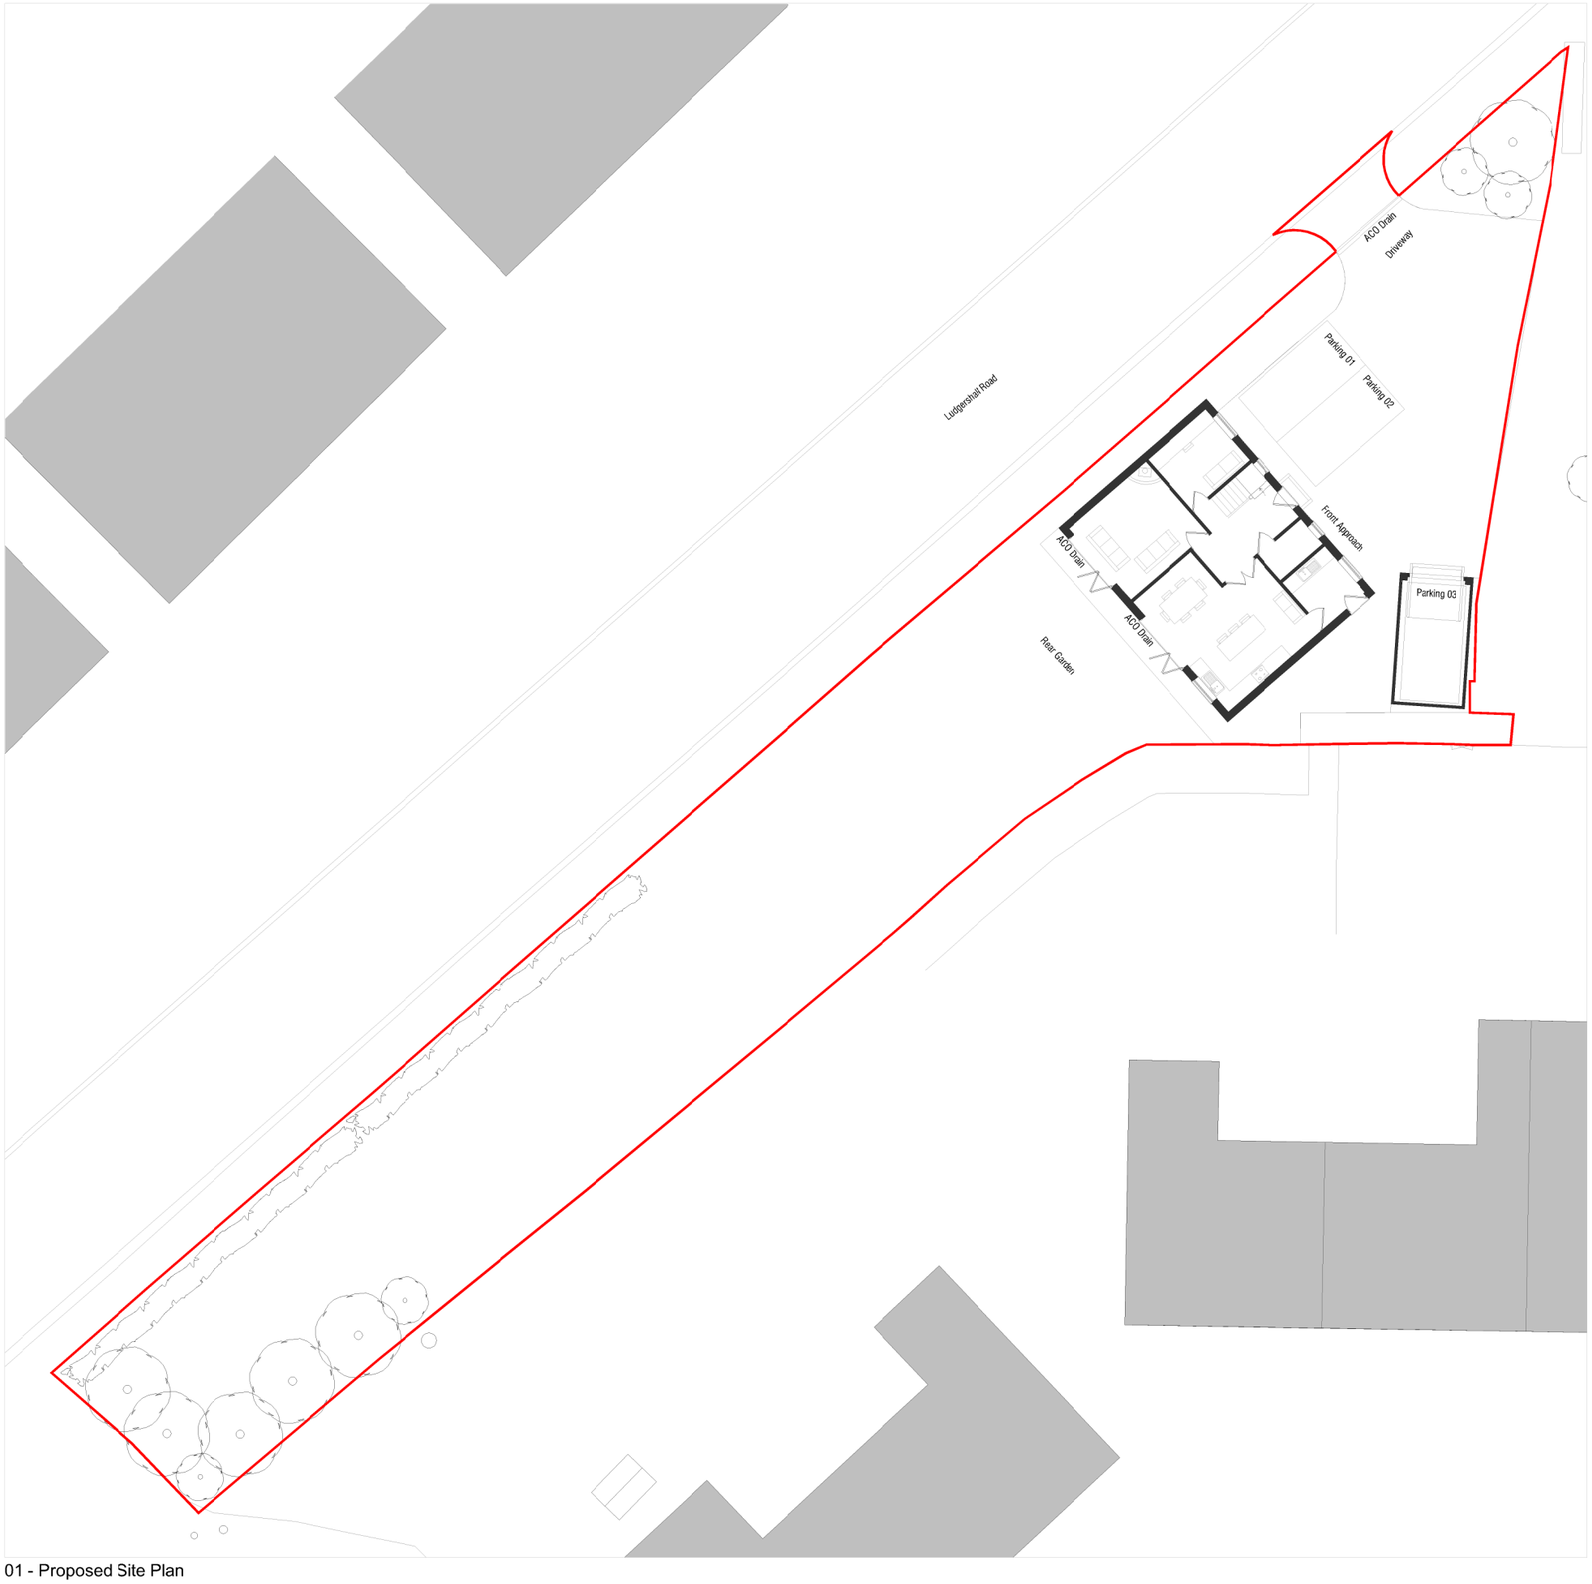


01 - Proposed Site Plan

Key:

Site Boundary - Area - 790m²

N

0 2.5 5 7.5 10

Rev:	Date:	Revision History:
C	08.09.23	Red line revised and scale bar added
B	17.08.23	Internal Layout and Driveway Revised
A	14.08.23	First Issue

ESDON ARCHITECTURE
T: 01722 680 419
M: 07810 647 790
W: info@esdon-architecture.com

Project:
23-054
Tidworth

	Name:	Date:		Name:	Date:
Designed by:	EE		Checked:	EE	
Drawn By:	EE		Approved:	EE	

Scale: 1:250 @ A3

Status: Planning

Drawing Title:
Proposec Site Plan

Drawing No: 10-001

Rev: C