
BLOCK PLAN 220823 REV A

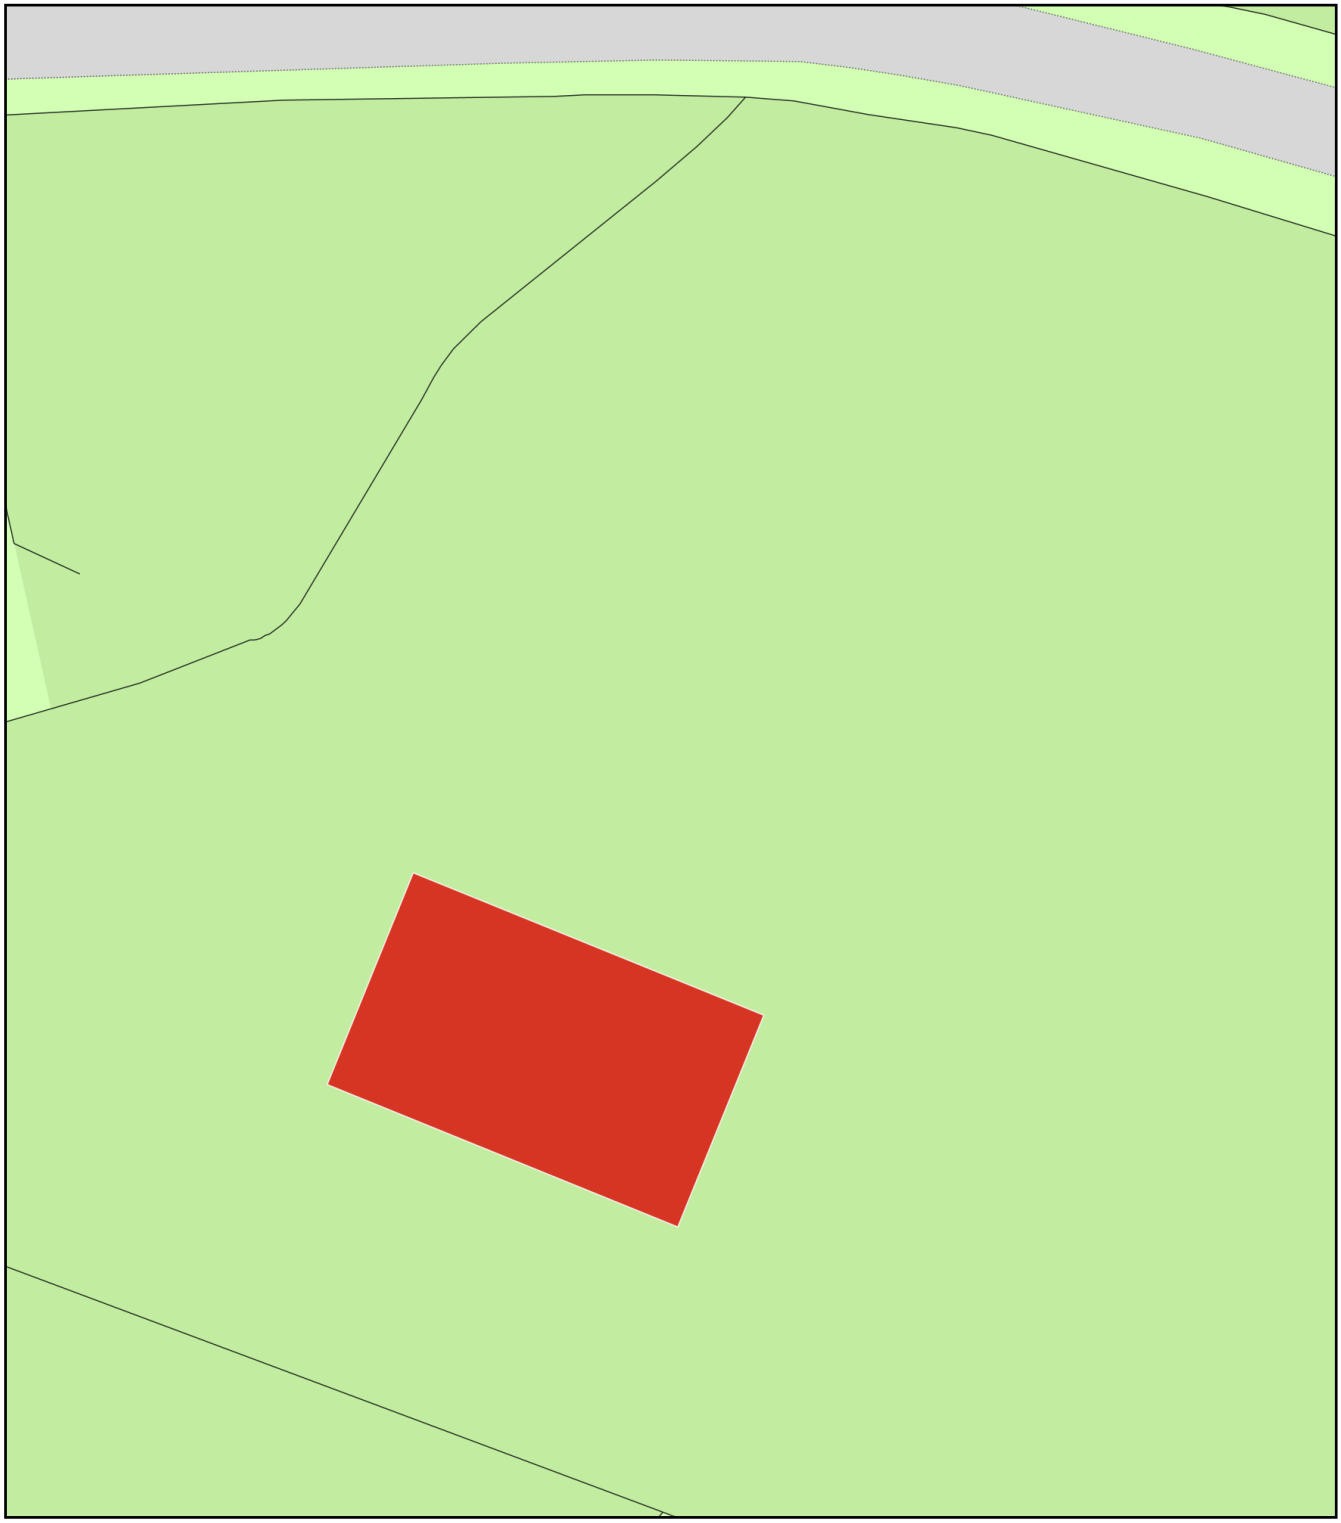

0 20

Metres

N

ReQuestaPlan

Plan Produced for: L HANCOCK

Date Produced: 22 Aug 2023

Plan Reference Number: TQRQM23234221629387

Scale: 1:500 @ A4

© Crown copyright and database rights 2023 OS 100042766