
Louis Hancock - Forewoods Common

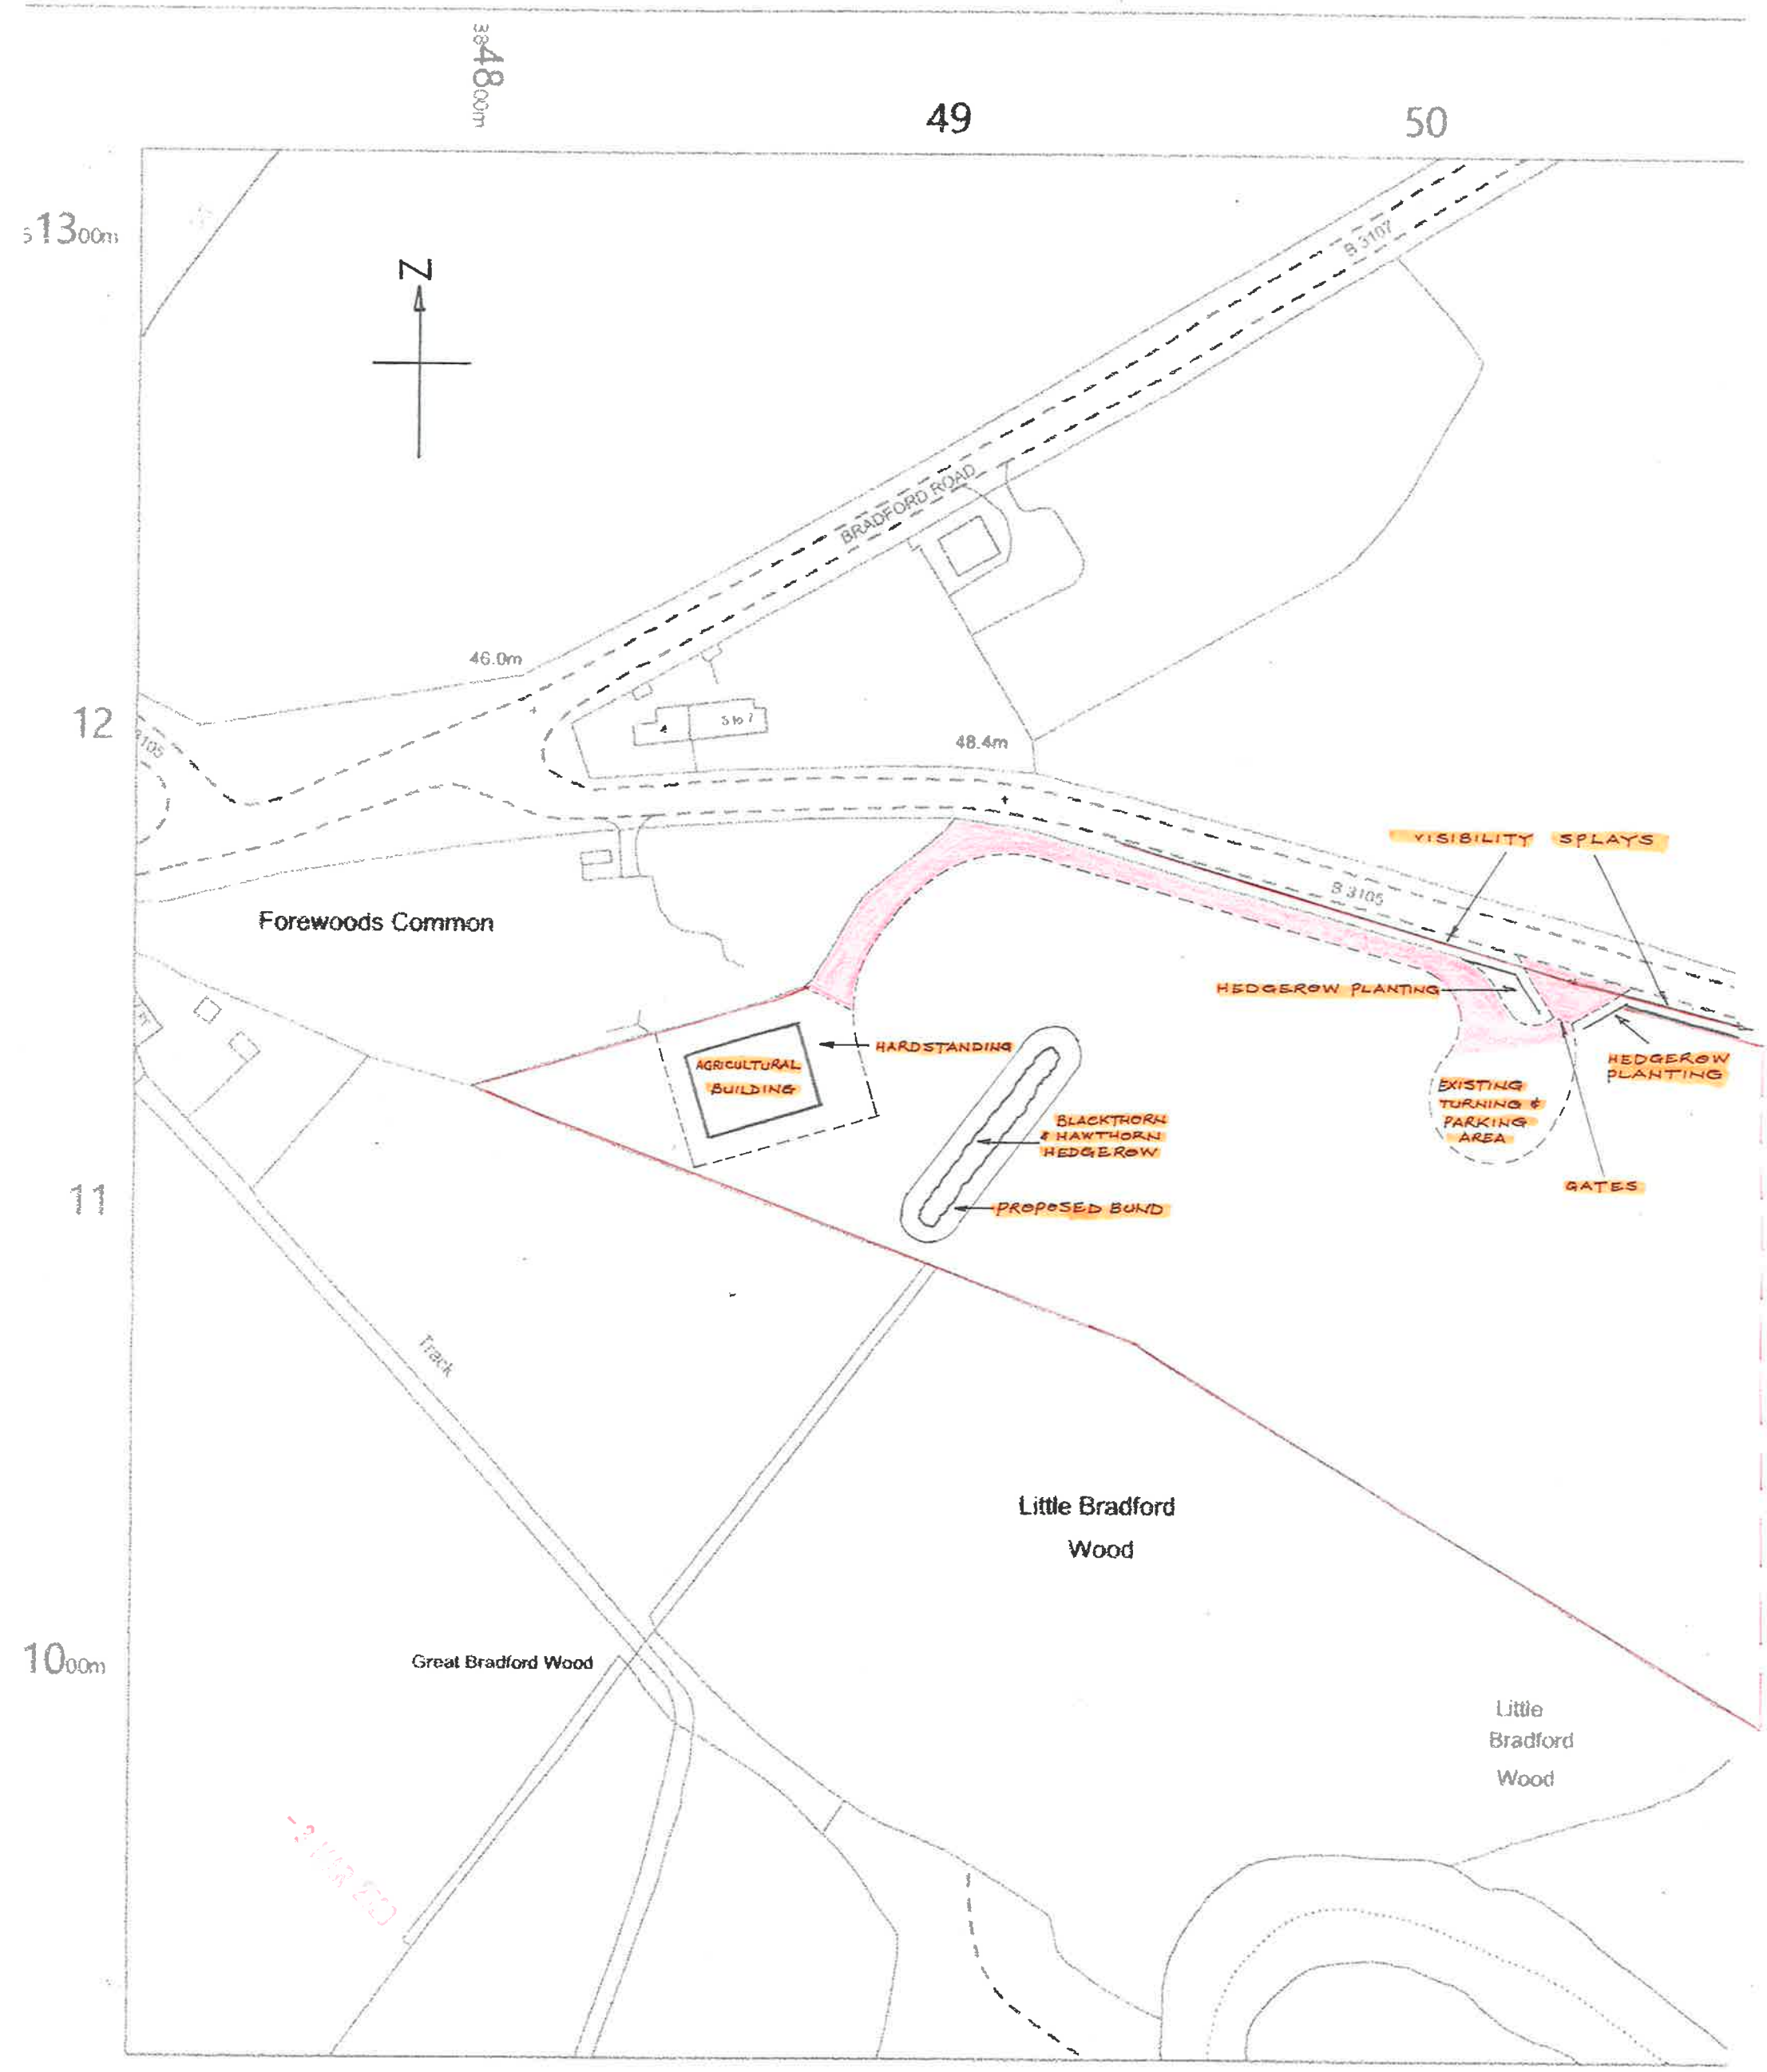

BLOCK PLAN —— SCALE 1/1250

BAR SCALE
0 10 20 30 40 50 METRES

DWG. NO. 2/20/3/1.