
* This drawing is copyright of Open plan man design©. All rights reserved. do not scale this drawing. check all dimensions on site. this drawing is only to be used on the site for which designed all materials specified are subject to confirmation on site prior to works commencing.

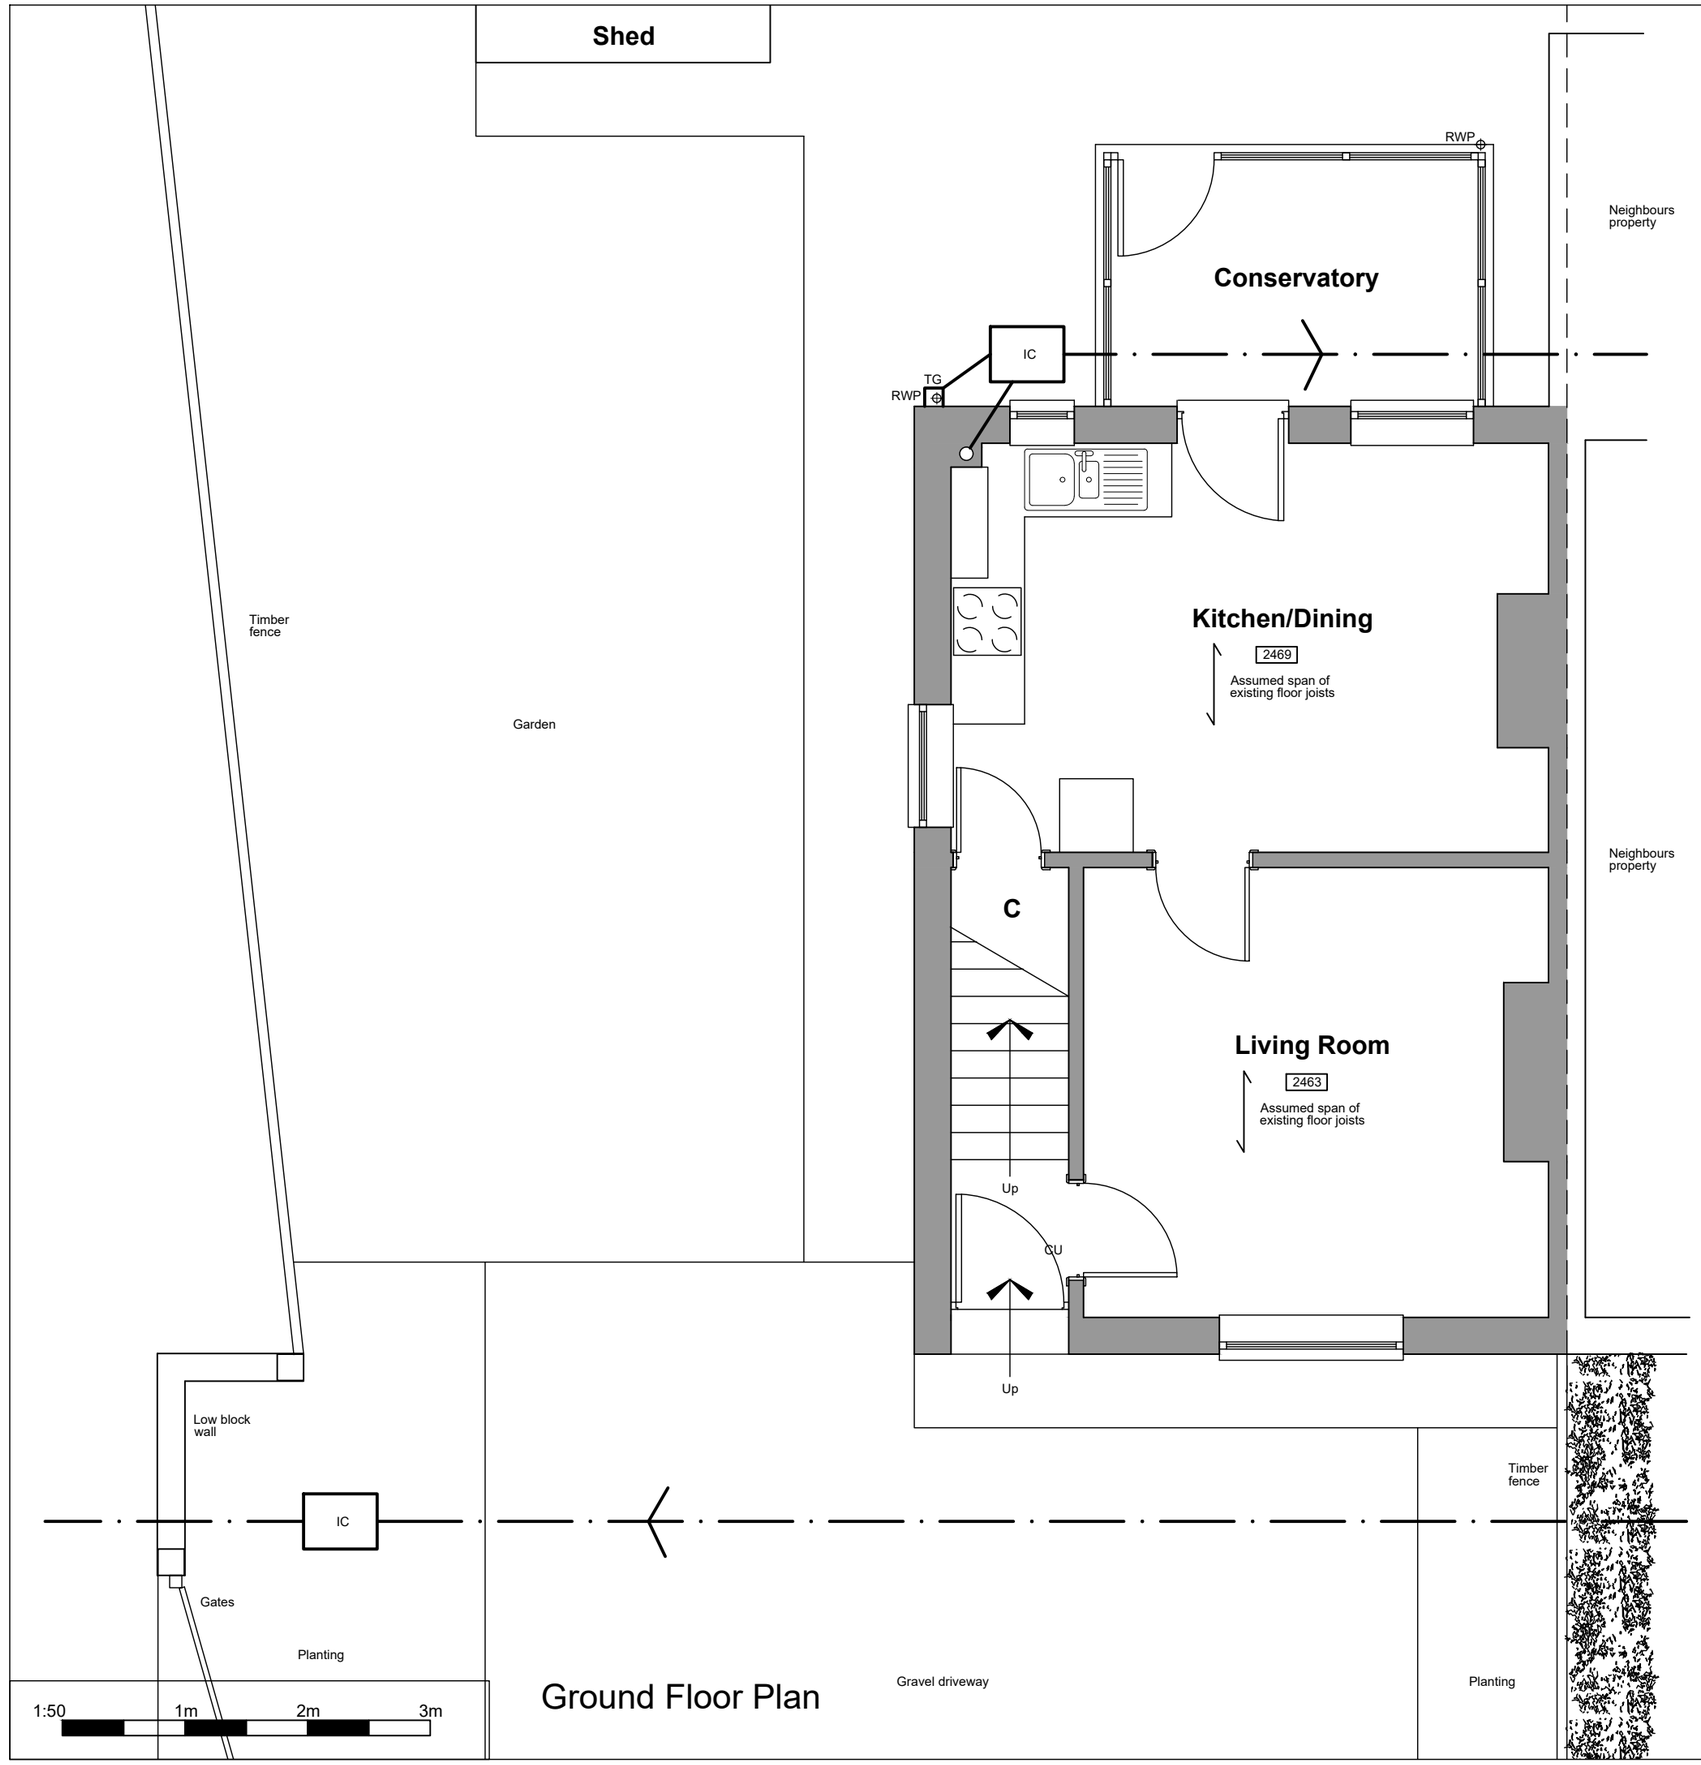

Ground Floor Plan

For Planning

Rev.	Description.	Date.	Initial.

OPEN PLAN MAN® DESIGNlimited

18 Bewley Crescent
Lacock
Wiltshire
SN15 2PL

Info@opmdesign.co.uk

Client:	Mrs Grant
Project:	Proposed Single Storey Side/Rear Extension At 252 Oxford Road, Calne, Wiltshire, SN11 8AN
Drawing Title:	Existing Ground Floor Plan -

Scale:	Date:	Drawn:	Checked:
1:50@A3	Sep 23	JLG	JH

Drawing No:	Revision:
GOR/23/100	