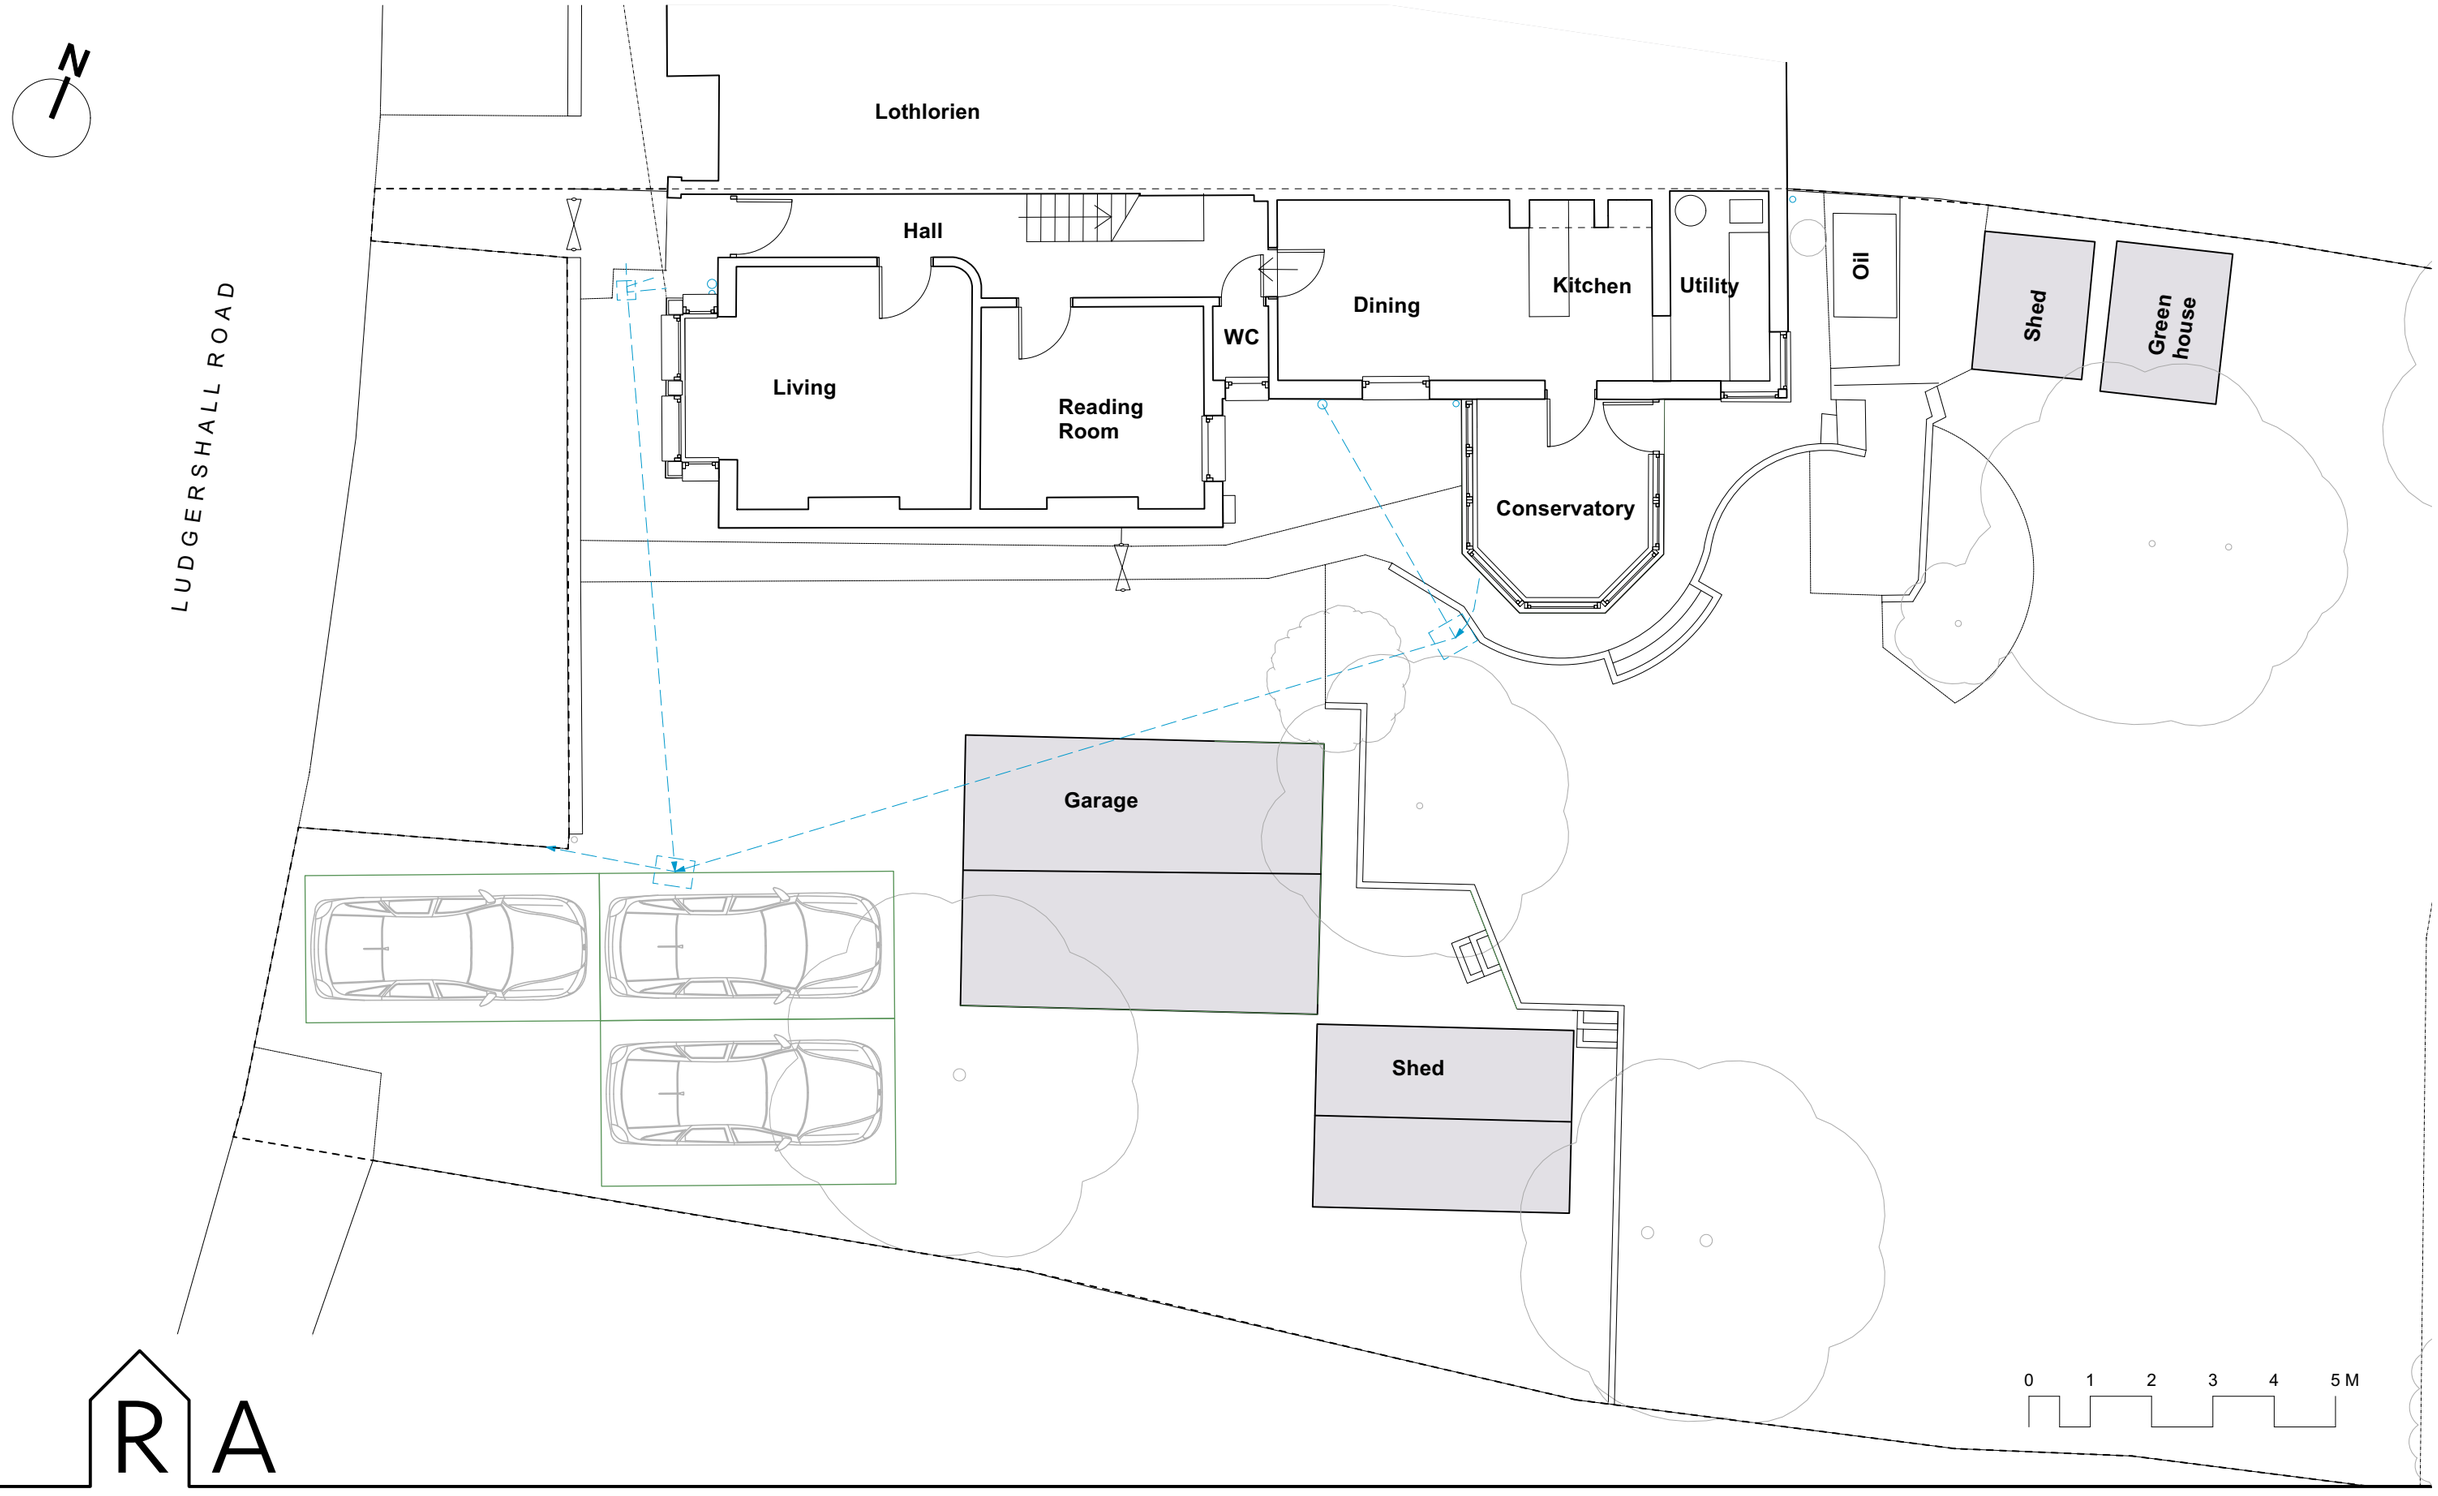


R A

Rosamund Leverett Architects Ltd.
19 Butt Street, Ludgershall, SP11 9QQ
Reg No. 11092843 in England & Wales
t: 07879007946 e: ros@leverettarchitects.co.uk

Project : Clarence Villa
Collingbourne Ducis
Extension and Alterations

Sheet Title : Existing Ground Floor Plan

Scale : 1:100 @ A3

Date : June 2023

Drawing : 2304/02_102

Rev : -