
Materials

1. Plain clay tiles
2. Slate
3. Facing brickwork
4. Render
5. Render with painted timber framing
6. uPVC windows
7. Painted timber door
8. PPC Aluminium bifold doors
9. Single ply membrane
10. PCC aluminium coping
11. Glazed roof lantern



Section A

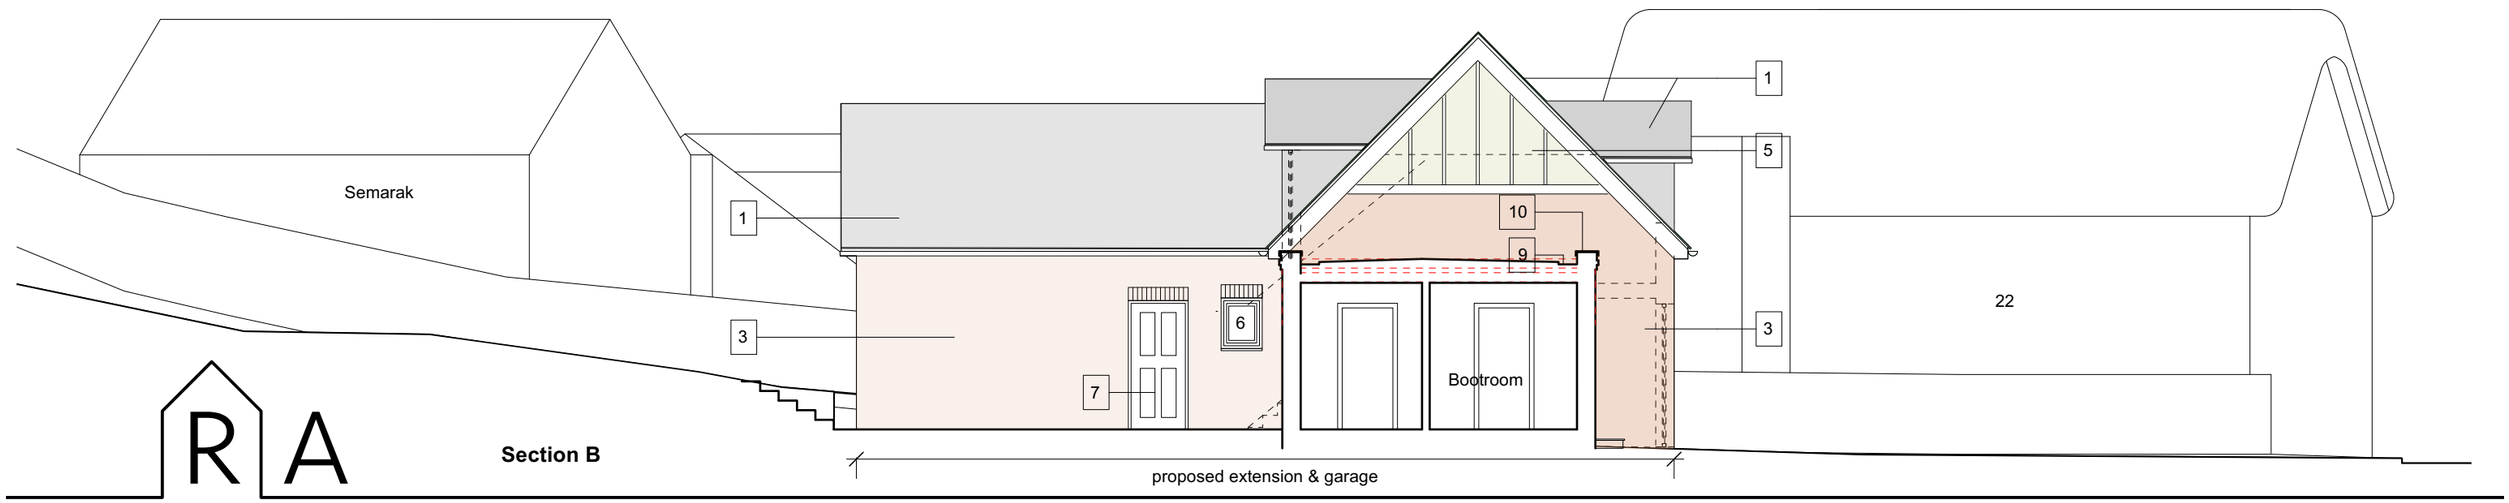

Section B

Rosamund Leverett Architects Ltd.
19 Butt Street, Ludgershall, SP11 9QQ
Reg No. 11092843 in England & Wales
t: 07879007946 e: ros@leverettarchitects.co.uk

Project : Clarence Villa
Collingbourne Ducis
Extension and Alterations

Sheet Title : Proposed Elevations 3 of 3

Scale : 1:100 @ A3

Date : June 2023

Drawing : 2304/02_111

Rev : -