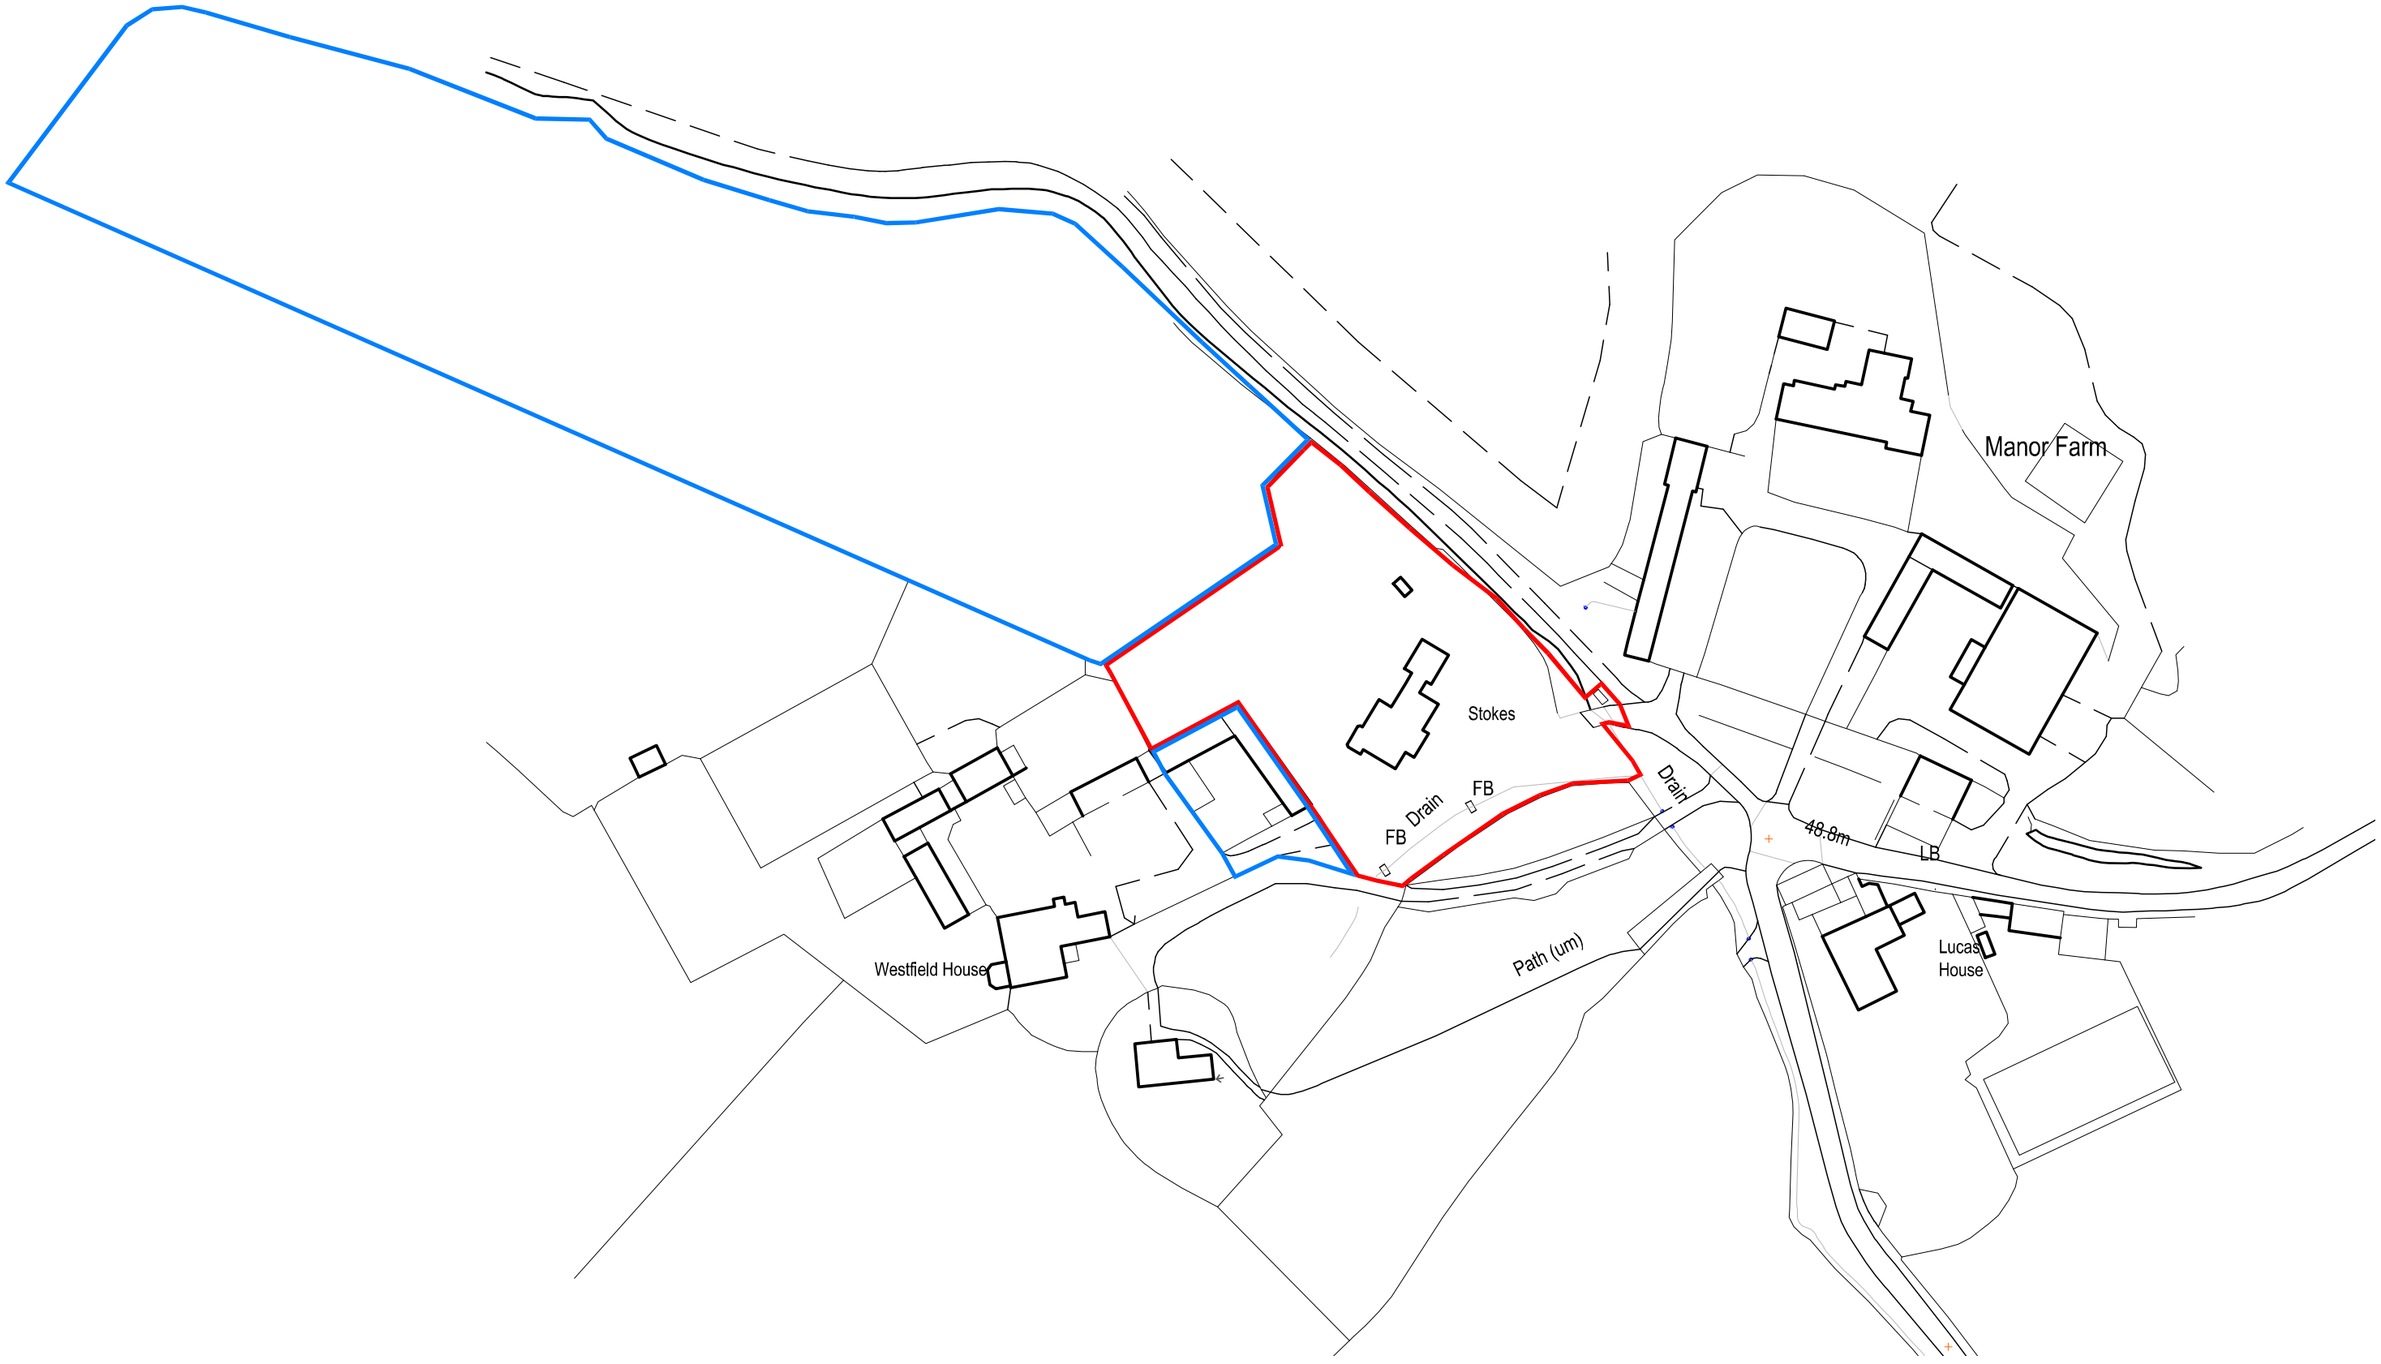


REVISIONS

RIBA Chartered Practice

This drawing is the Copyright of PKA Architects Ltd
Registered in England and Wales No 8605083.
THIS IS A PLANNING DRAWING AND MUST NOT
BE USED FOR CONSTRUCTION PURPOSES
Any OS copyright data on this drawing is reproduced under licence

THE Green REGISTER OF CONSTRUCTION PROFESSIONALS

FILE PATH: C:\Users\tomdk\PKA Architects Ltd\TEAM PKA - Documents\Current Projects\1929 - Shaw Tytherton Lucas\03- Site Information\1929 - HOUSE SURVEY.dwg

DATE PRINTED: Wednesday, 6 September, 2023

Revision A - 07-03-2022 - north west boundary corrected

N

0 meters 20 40 60

scale at 1:1250

CLIENT	Mr and Mrs J. Shaw
SITE	Stokes, Tytherton Lucas SN15 3RL
DRAWN	tk/os
DATE	03-02-2022
SCALE	1:1250@A4
TITLE	Location Plan
STATUS	ISSUED FOR PLANNING APPLICATION
DRAWING NUMBER	LOCATION - rev A _1929 - HOUSE SURVEY.dwg

PKA ARCHITECTS

PKA Architects Ltd RIBA CHARTERED PRACTICE
Featherbrook, Whistley Road, Potterne, Devizes, Wiltshire. SN10 5TD
tel 01380-725688 peter@pka-architects.com www.pka-architects.com