

scale 1:100

0 2m 4m 6m

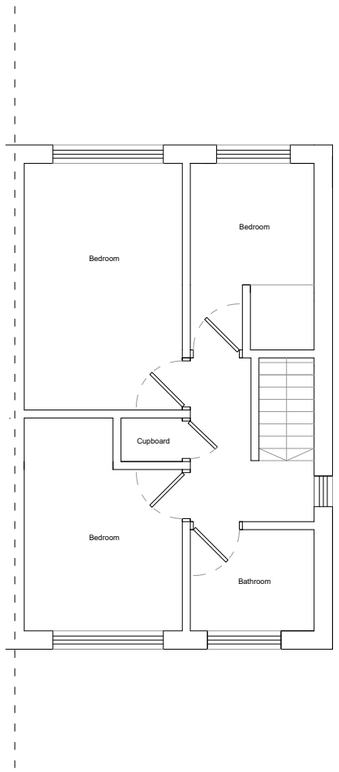

First Floor Plan
As Existing

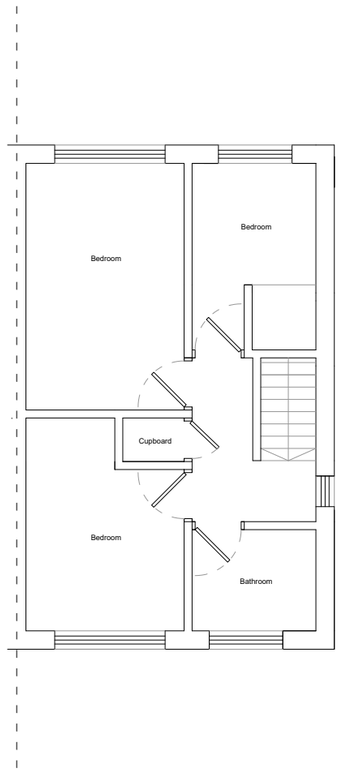

First Floor Plan
As Proposed

Note - All dimensions to be checked on site prior to commenecement of works

REV	DATE	DESCRIPTION	DRAWN	CHECKED
	24/08/23	Client review	LQ	ME

BUILD ARCHITECTS

www.build-architects.co.uk

studio@build-architects.co.uk

07977 582048

- **Architecture**
- **Landscape**
- **Interiors**
- **Historic Buildings**
- **Masterplanning**

This drawing is copyright of the Architect and shall not be reproduced without permission.

Check all dimensions and report any errors, or omissions.

Responsibility for setting out rests with the contractor, all dimensions & setting out to be checked on site prior to commencement of works.

Planning

S Vale

Proposed Extension
4 Shelley Way
Warminster

Floor Plans
As Existing / As Proposed

2023 / 043

PP 011 /

August 2023 1:100 @ A3

ME ME