

Site & Location Plan as Existing - 1:1250

1:1250

25m 0 25m 50m 75m 100m 125m

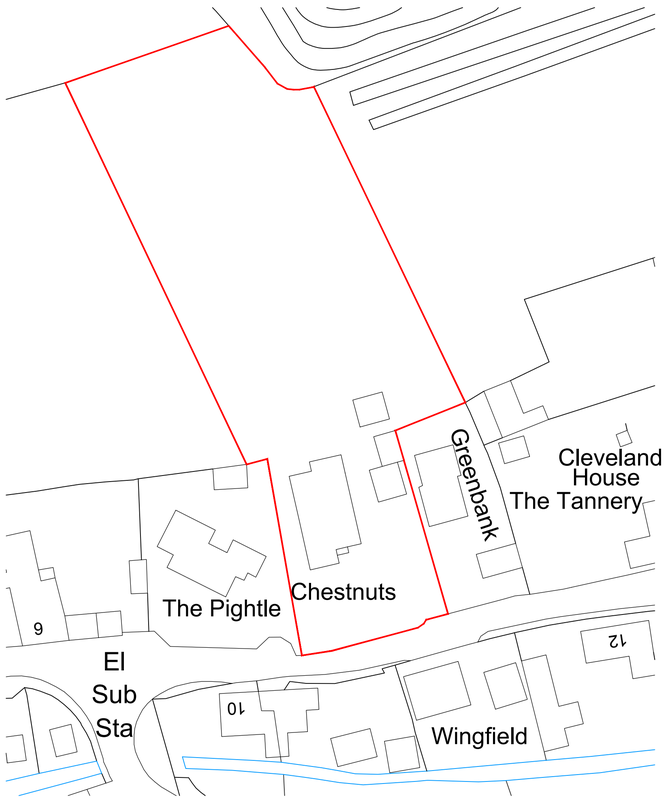

Site Plan as Existing - 1:500

1:500

10m 0 10m 20m 30m 40m 50m

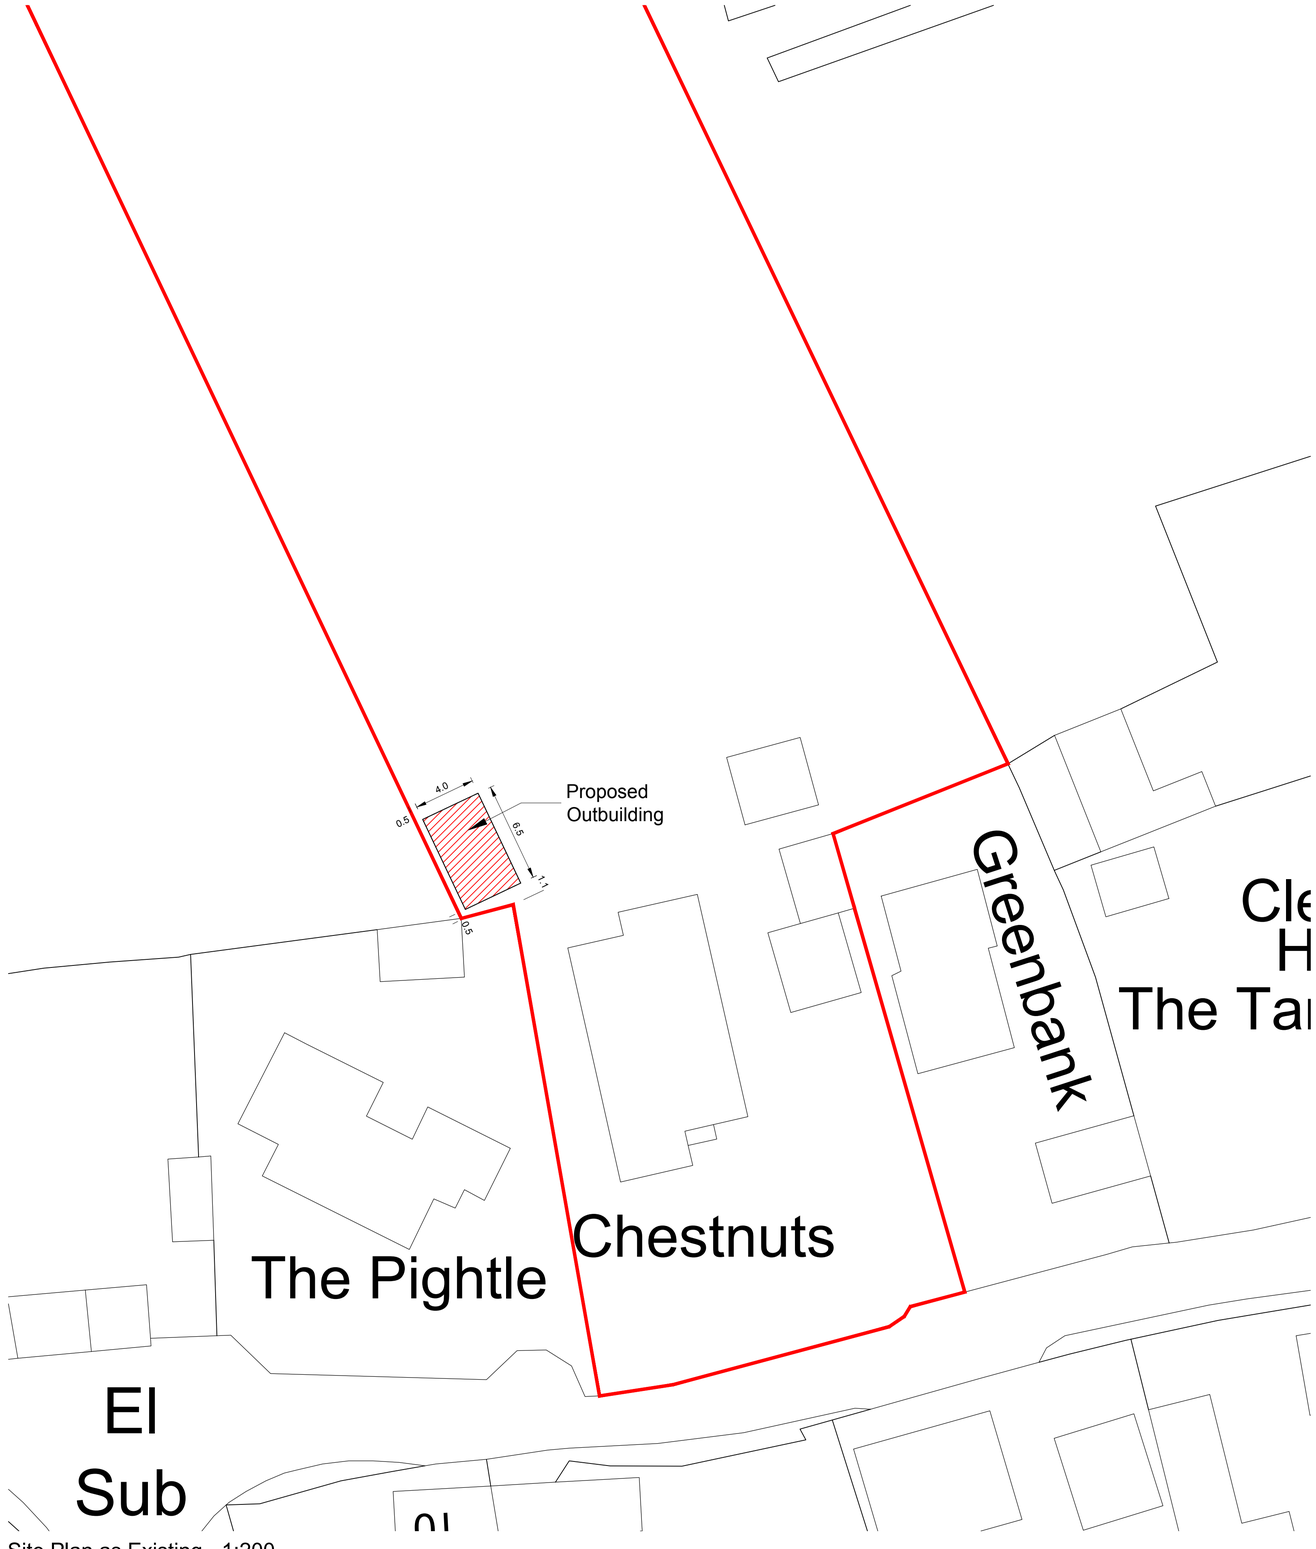

Site Plan as Existing - 1:200

1:200

4m 0 4m 8m 12m 16m 20m

Christopher Stanley

ARCHITECTURE & PLANNING

Christopher Stanley
Watermoor Point, Watermoor Road,
Cirencester, Gloucestershire, GL7 1LF
T : 01285 706560
E : hello@christopher-stanley.co.uk
W: www.christopher-stanley.co.uk

N

Revision Schedule			
Rev	Description	Date	By
P0	Issued to Client for Comment.	11/09/23	AT

PLANNING

Client

MR & MRS GATER

Project

CHESTNUTS
BACK STREET
ASHTON KEYNES
SN6 6PD

Drawing Description

LOCATION, ORDNANCE SURVEY
SITE PLANS
AS EXISTING

Scale	Sheet Size	Date
AS NOTED	A1	SEPT 2023

Drawn by	Checked by
AT	JCD

Project No	Drawing No	Revision
CS-23066	10	P0

This drawing should not be scaled. Any discrepencies should be notified to Christopher Stanley Architecture & Planning Ltd. If this drawing is issued as digital data for the titled project, use this data for reference purposes only to assist in co-ordinating work. Christopher Stanley Architecture & Planning Ltd take no responsibility for its accuracy. This drawing is copyright of Christopher Stanley Architecture & Planning Ltd and may not be copied or reproduced without permission.