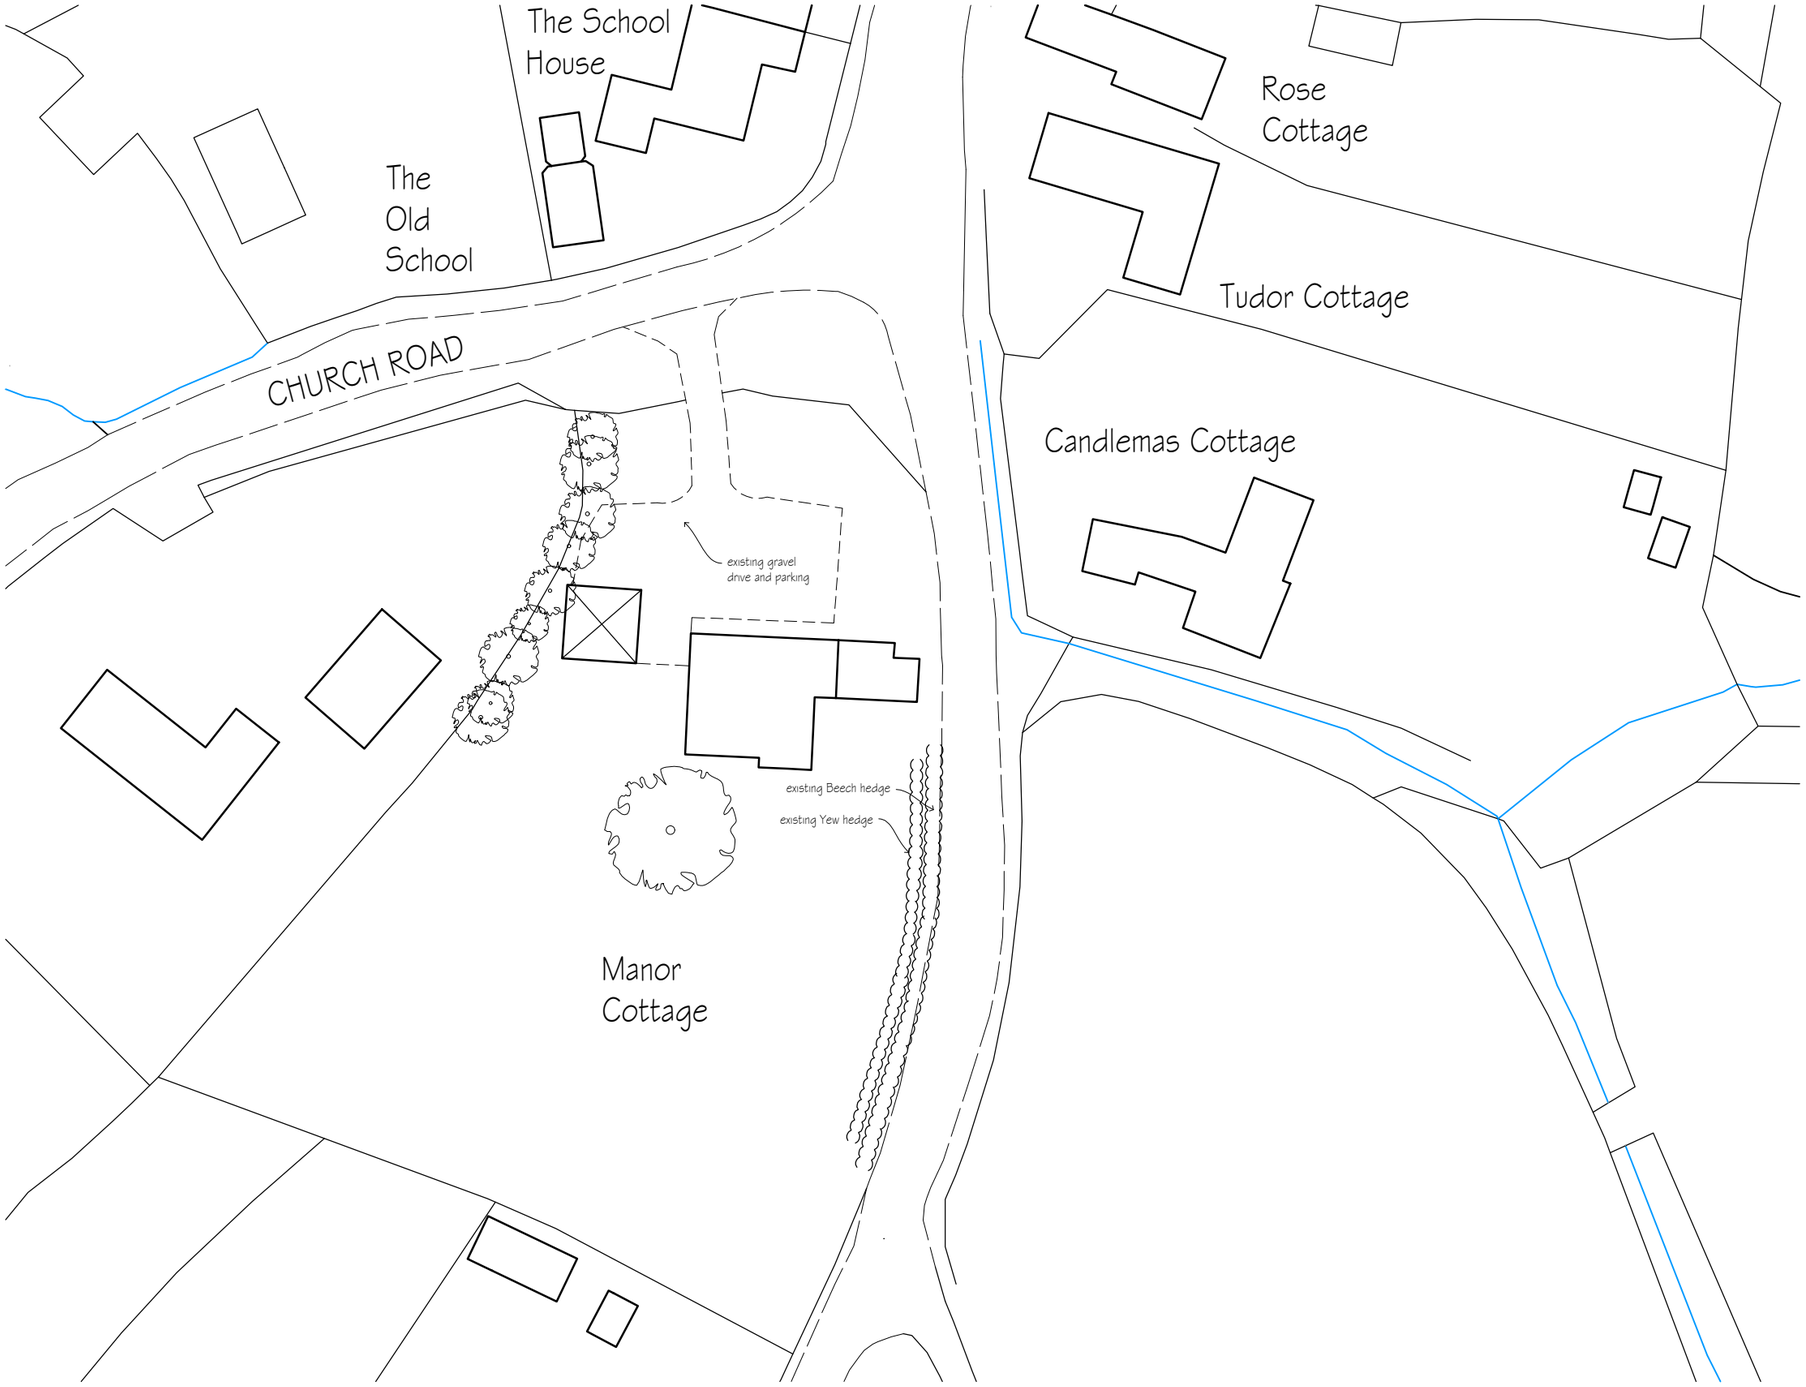


Ordnance Survey, (c) Crown Copyright 2023. All rights reserved. Licence number 100022432

revisions | initial | date

Contractors, Sub Contractors and Suppliers are to check all relevant dimensions and levels of site and buildings before commencing any shop drawings or building work.

This drawing is copyright and may not be reproduced in any part of form without the written consent of Fowler Architecture and Planning

project
MANOR COTTAGE
Ham

drawing
Block Plan - as existing

scale	drawn by	date
1:500 @A3	JHT	August 2023

drawing no	rev
230728 - 03	-

FOWLER ARCHITECTURE & PLANNING
39 High Street
Pewsey
Wiltshire
SN9 5AF
tel (01672) 569444
enquiries@faap.co.uk