
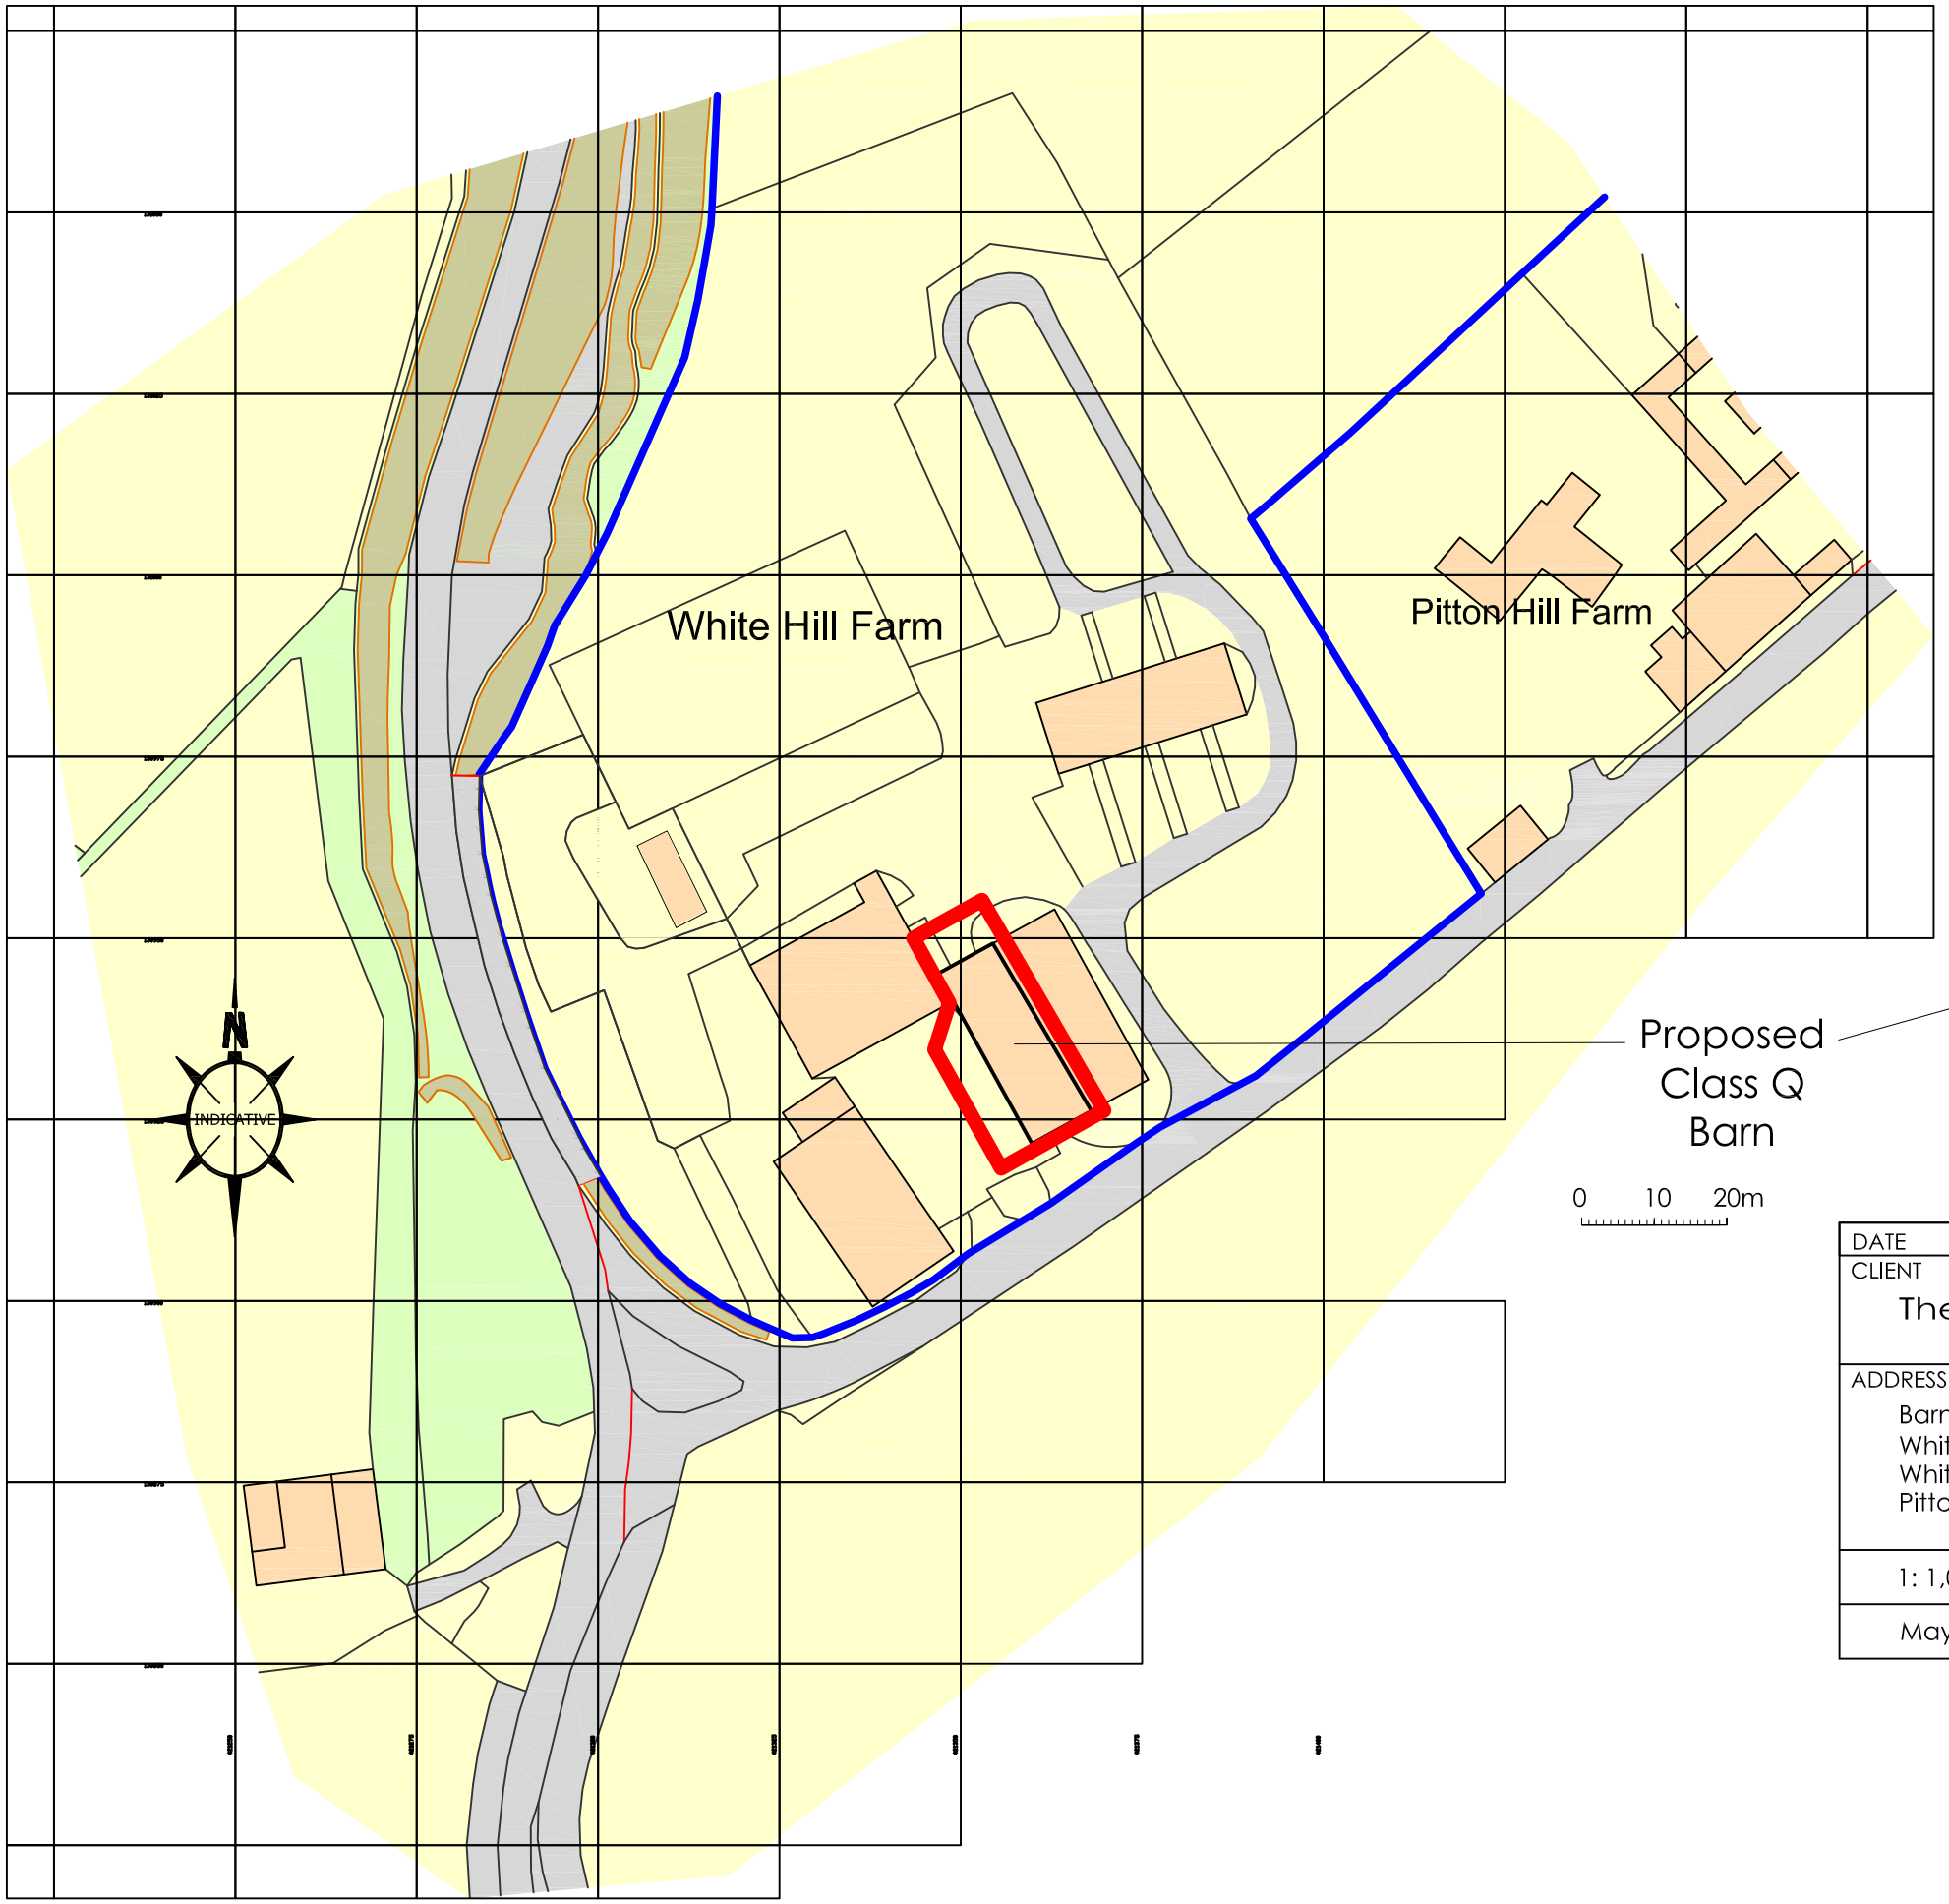


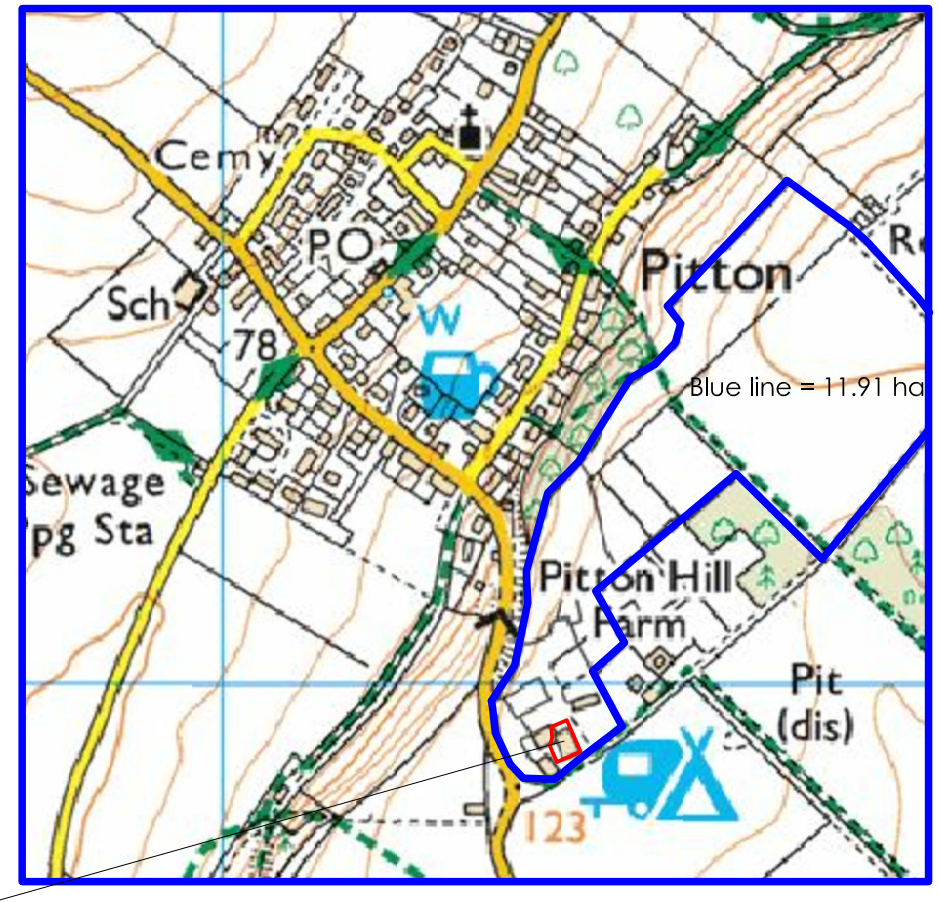

Proposed Class Q Barn

0 10 20m

DATE	31/08/22
CLIENT	The Blandford Family
ADDRESS	Barn White Hill Farm White Hill Pitton SP5 1DY
	1: 1,000 @ A3
May 2022	RG / PT

TITLE: General location plans

Benchmark
Benchmark Development Planning Ltd
Chartered Town Planners & Development Advisers

DRAWING No: BEN Q0001 REV: A

Ordnance Survey, (c) Crown Copyright 2022. All rights reserved. Licence number 100022432