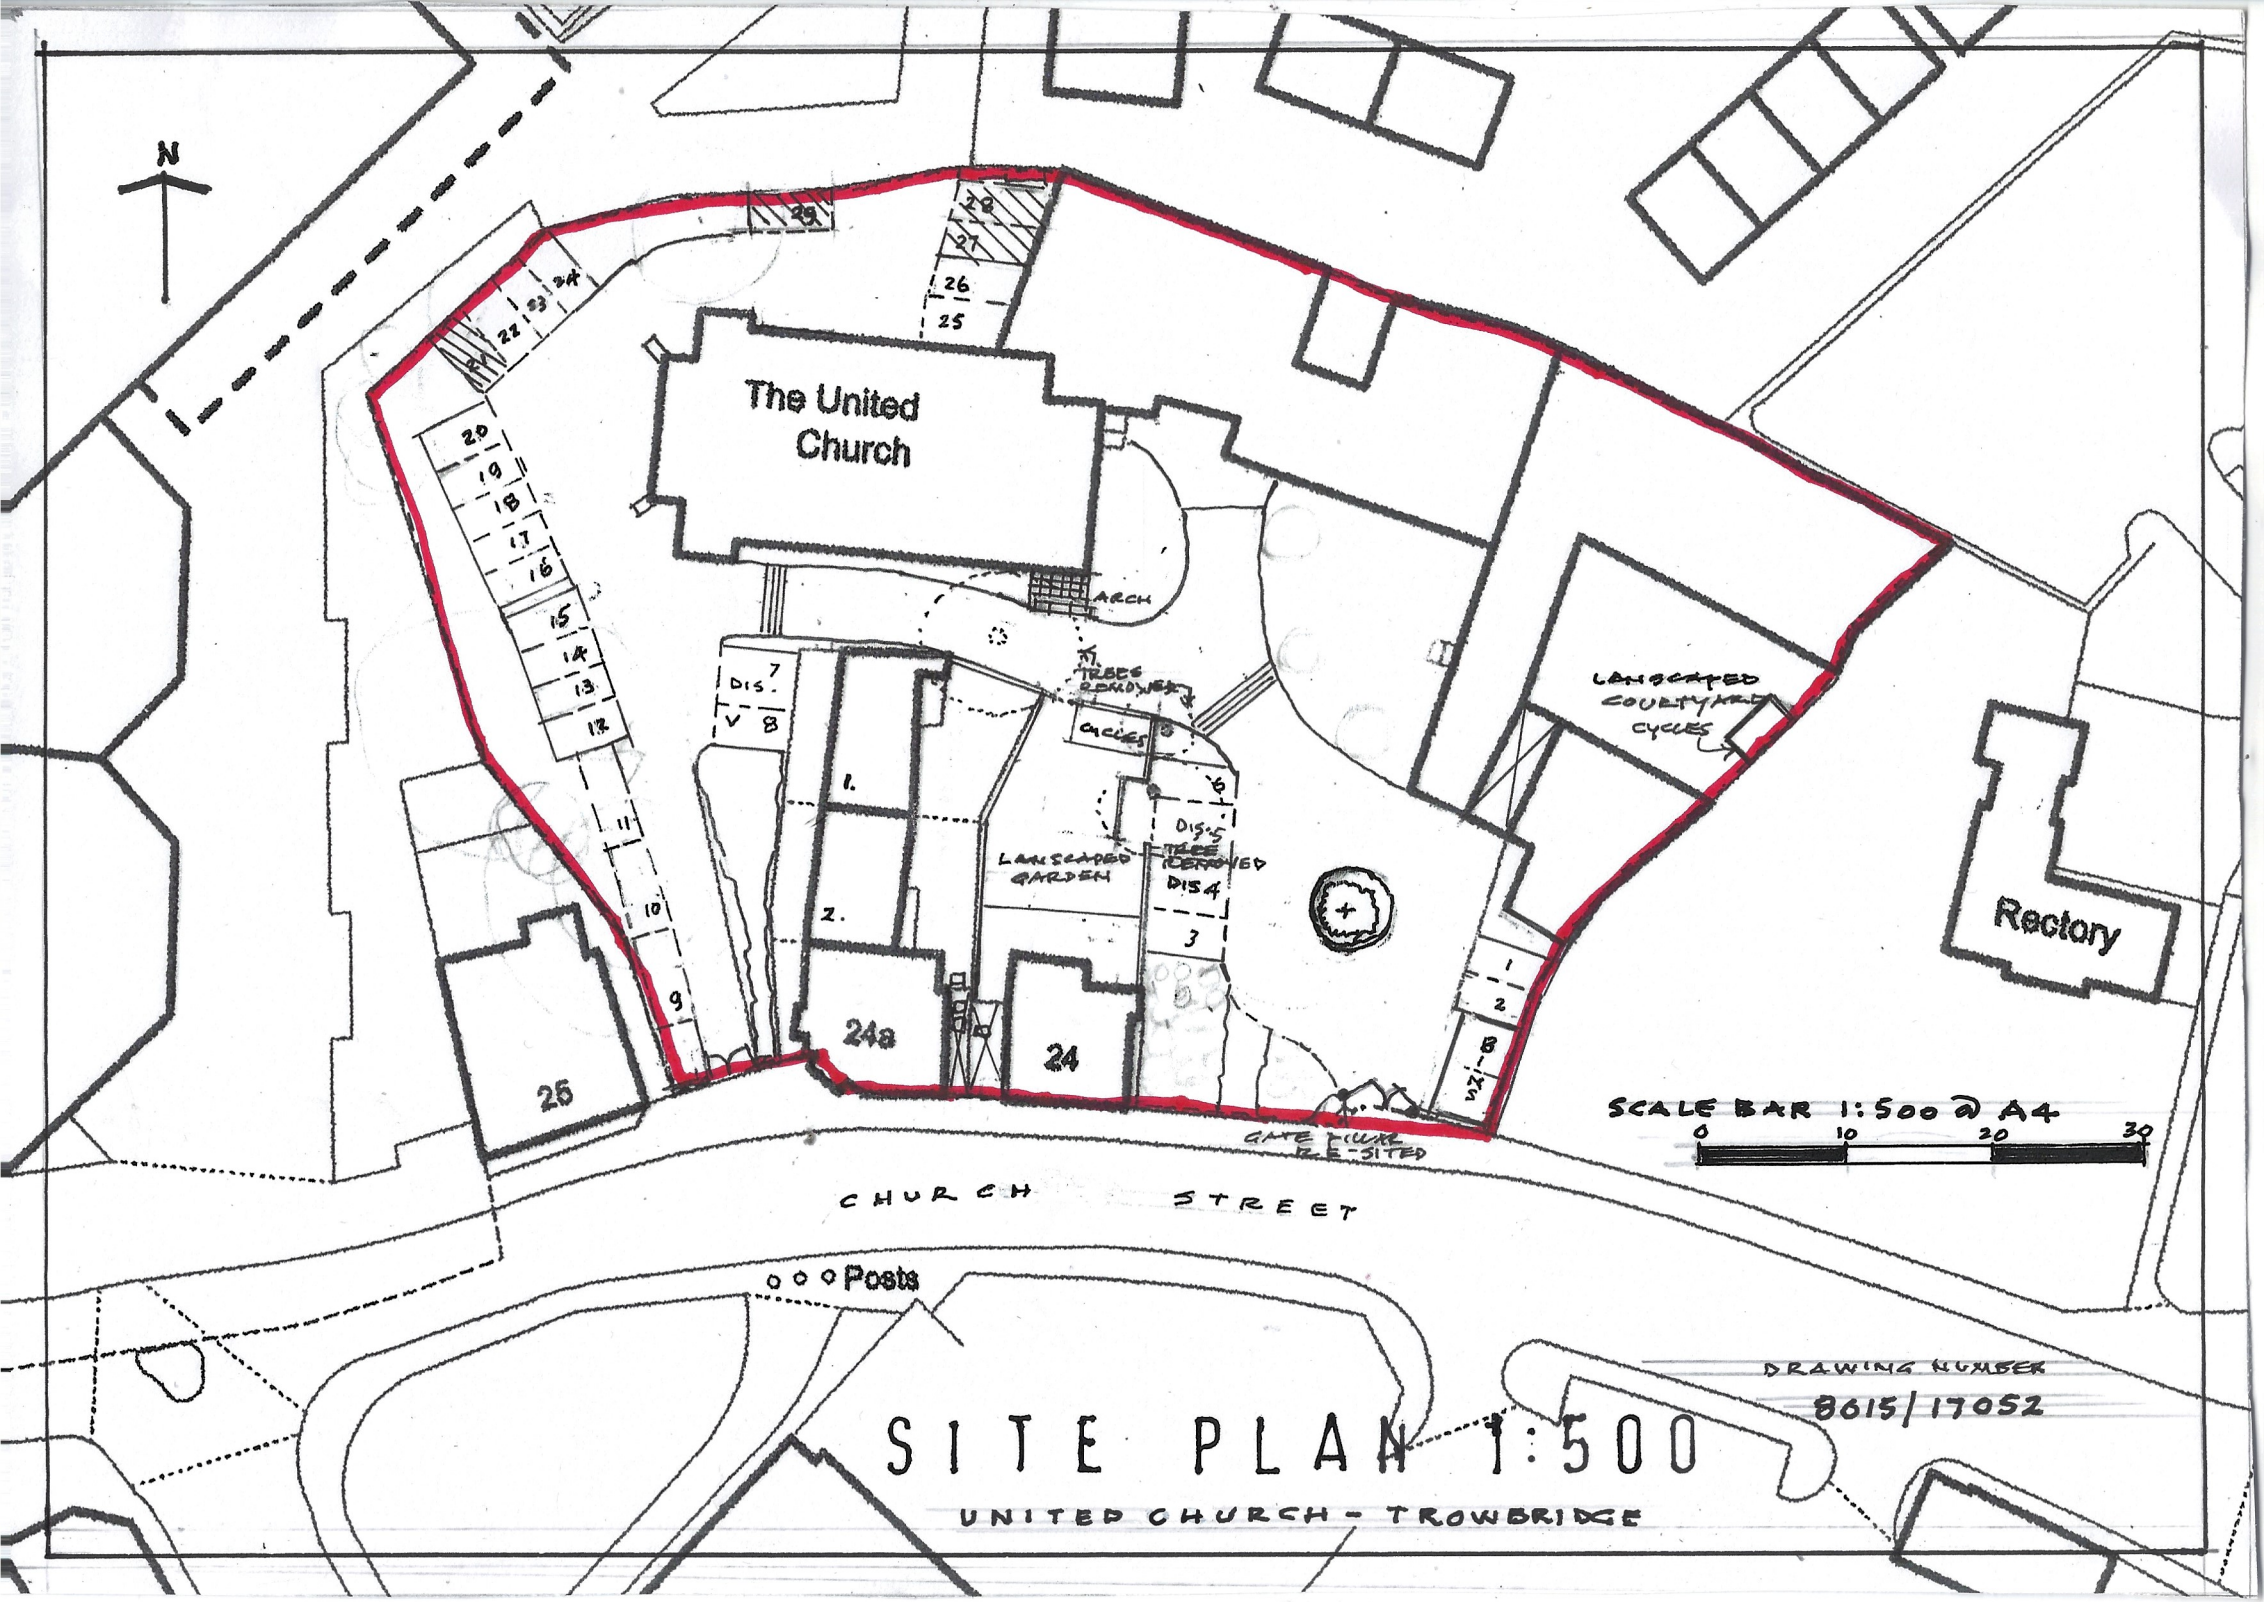

N
The United Church
Rectory
ARCH
TREES REMOVED
CYCLES
LANDSCAPED COURTYARD
CYCLES
LANDSCAPED GARDEN
TREE REMOVED
DIS 4
DIS 5
DIS 7
V 8
1.
2.
3
4
5
6
7
8
9
10
11
12
13
14
15
16
17
18
19
20
21
22
23
24
25
26
27
28
29
24a
24
25
SCALE BAR 1:500 @ A4
0
10
20
30
GATE TO BE RE-SITED
CHURCH STREET
Posts
DRAWING NUMBER
8615/17052
SITE PLAN 1:500
UNITED CHURCH - TROWBRIDGE