
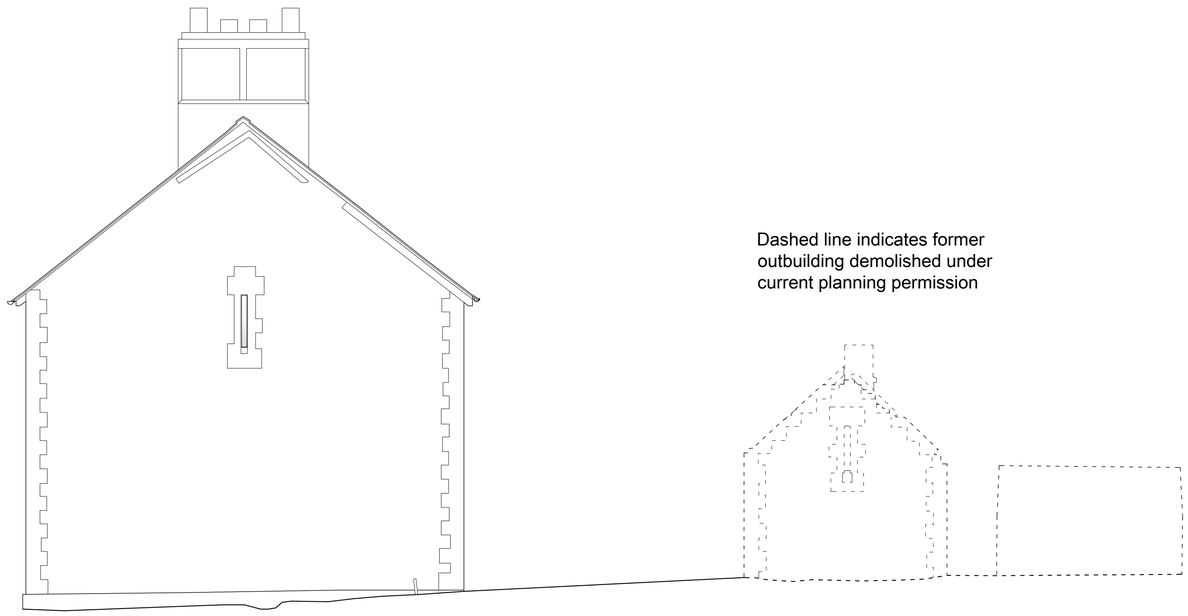


Dashed line indicates former outbuilding demolished under current planning permission

01 Existing South Elevation

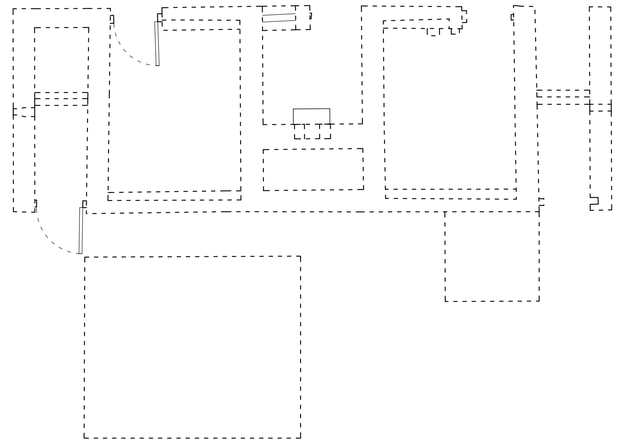


Dashed line indicates former outbuilding demolished under current planning permission

03 Original Outbuilding Floorplan




Dashed line indicates former outbuilding demolished under current planning permission

02 Existing North Elevation

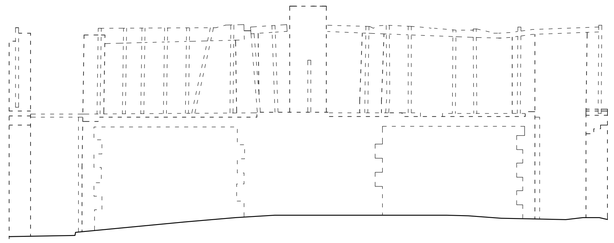

Dashed line indicates former outbuilding demolished under current planning permission

04 Original Outbuilding East Elevation

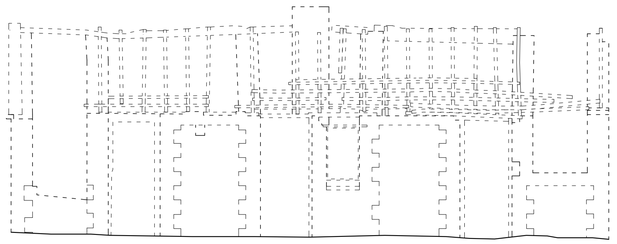

Dashed line indicates former outbuilding demolished under current planning permission

05 Original Outbuilding West Elevation

0 4 6 8 10 M

This drawing is to be used for planning purposes only. Not for construction.

This drawing is the property of Richard Parr Associates. Copyright is reserved by them and the drawing is issued on the condition that it is not copied, reproduced, retained or disclosed to any unauthorised person, either wholly or in part without written consent.

© Copyright Richard Parr Associates

Checked by HMC

Drawn by EJ

Date 08.2023

Rev	Description
A	For Information

Job No 321

Project Temple Farm Estate Buildings

Title New Totterdown Existing Sheet 2/2

Drg No P-NTD-005

Scale 1:100 @ A3

Date of First Issue 08.2023

Rev A

Status Planning

RICHARD PARR ASSOCIATES

studio@richardparr.com
+44 (0)1453 860200
richardparr.com
@richardparrassociates

+
COUNTRY
Easter Park
Nympsfield, Stonehouse
Gloucestershire GL10 3UL

TOWN
The People's Hall
Studio 5, 2 Olaf Street
London W11 4BE