


01 Proposed Site Plan
1:500@A3

0 10 20 30 40 50

N

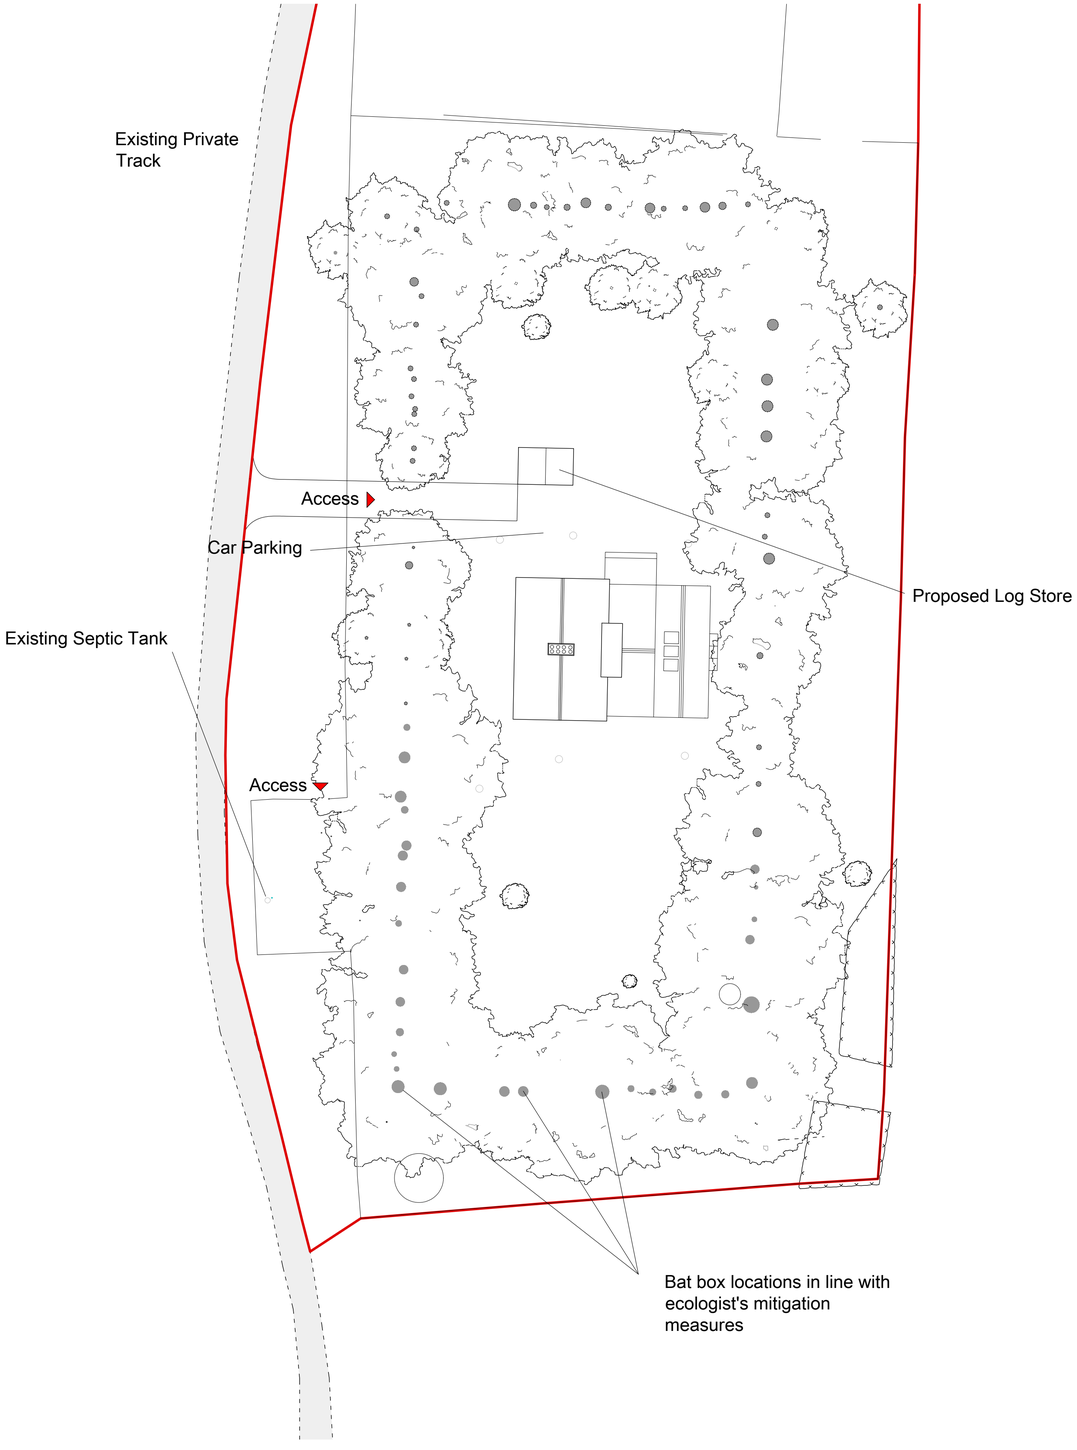

02 Proposed Section
1:100@A3

0 4 6 8 10 M

This drawing is to be used for planning purposes only.
Not for construction.

This drawing is the property of Richard Parr Associates. Copyright is reserved by them and the drawing is issued on the condition that it is not copied, reproduced, retained or disclosed to any unauthorised person, either wholly or in part without written consent.

© Copyright Richard Parr Associates

Checked by HMC

Drawn by EJ

Date 08.2023

Rev	Description
A	For Information

Job No
321

Project
Temple Farm Estate Buildings

Title
New Totterdown
Proposed Site Plan and Section

Drg No P-NTD-007

Scale Varies

Date of First Issue 08.2023

Rev A

Status Planning

RICHARD PARR
ASSOCIATES

studio@richardparr.com
+44 (0)1453 860200
richardparr.com
@richardparrassociates

+
COUNTRY
Easter Park
Nympsfield, Stonehouse
Gloucestershire GL10 3UL

TOWN
The People's Hall
Studio 5, 2 Olaf Street
London W11 4BE