Revisions:

A - Sept 2023 - Notes added as requested by the planning officer.

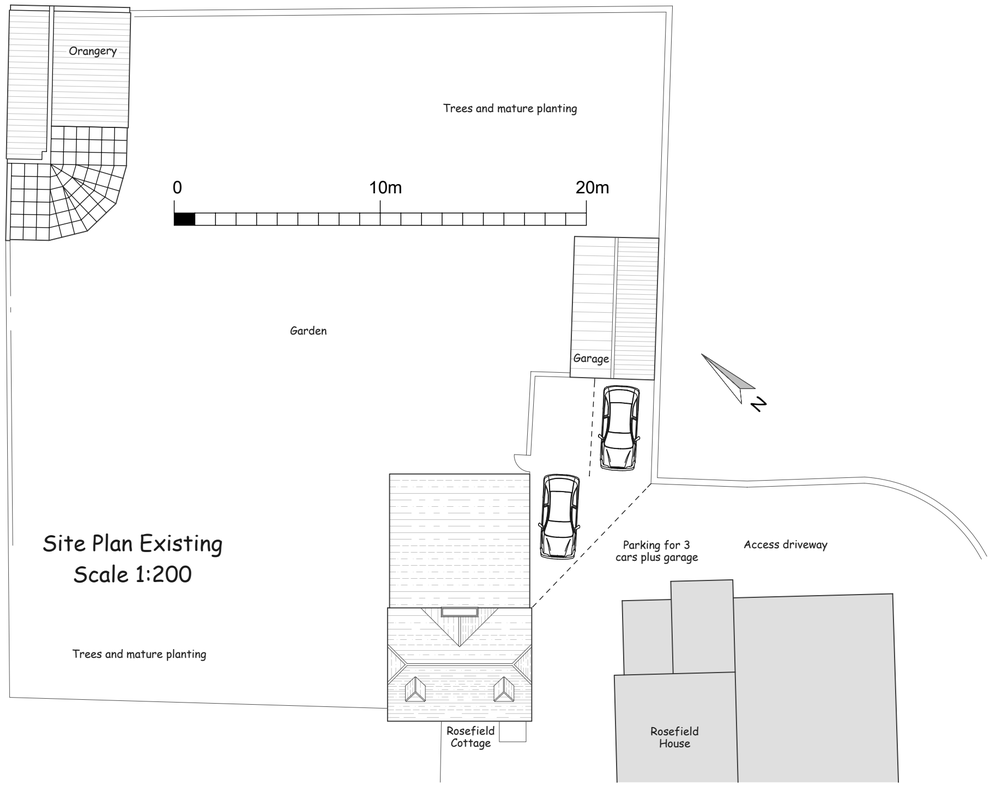

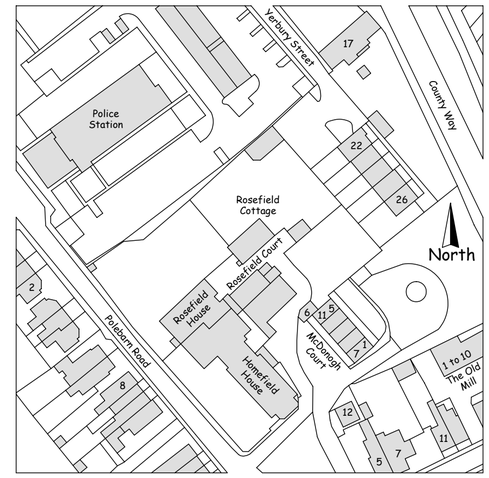

MapServe © Crown copyright 2022 Ordnance Survey 100053143

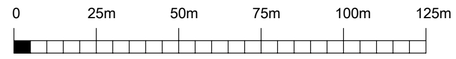

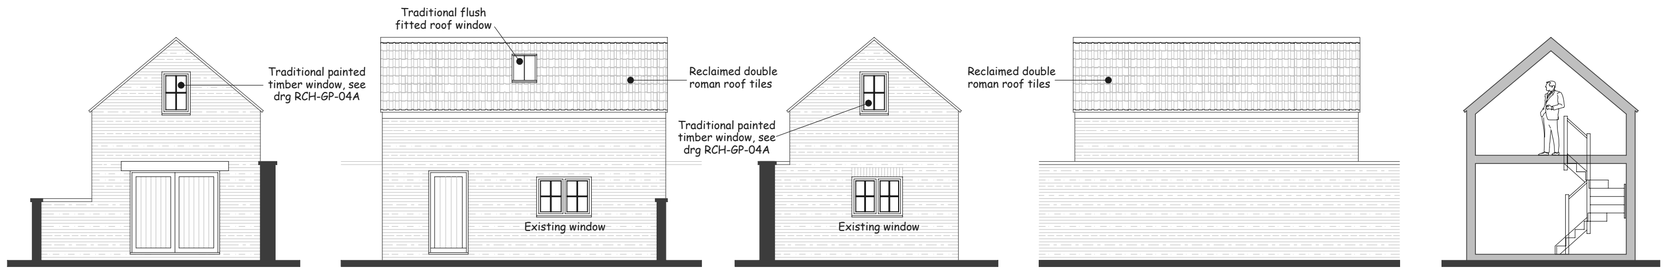

South West Elevation | South East Elevation | North East Elevation | North West Elevation | Section



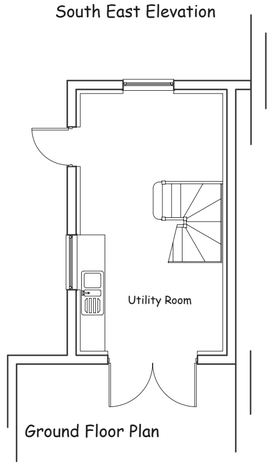

Ground Floor Plan



Mezzanine Plan

DPO DESIGN

D Peter Oughtibridge

DPODESIGN.CO.UK

p.oughtibridge@btinternet.com

07748801306

Proposed garage conversion and alteration at :-
Rosefield Cottage, Polebarn Road,
Trowbridge Wiltshire BA14 7EQ.

For:
Mr D Morelli

Drawing:
As Proposed.

Scale:
1:100, 1:200, 1:1250 @ A2.

Date:
June 2023.

Drawing Number:
RCH - GP - 02A.