General Notes:
Please inform Affinity Architects of any discrepancy immediately
This drawing to be read in conjunction with Structural Engineer's Calculations
Use Marked dimensions where shown in preference to scaling
Check dimensions prior to construction or offsite fabrication
No accuracy can be guaranteed due to printing variations and site measurements should be taken to ensure accuracy
New work or any existing work affected is shown hatched on drawings

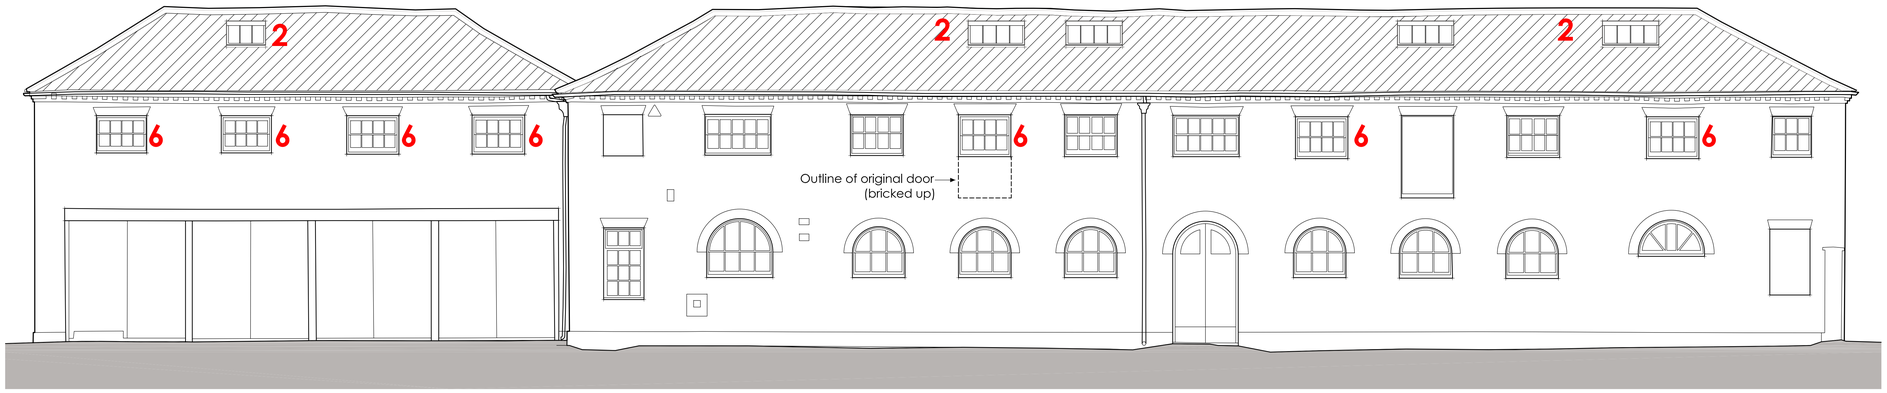

NORTH ELEVATION

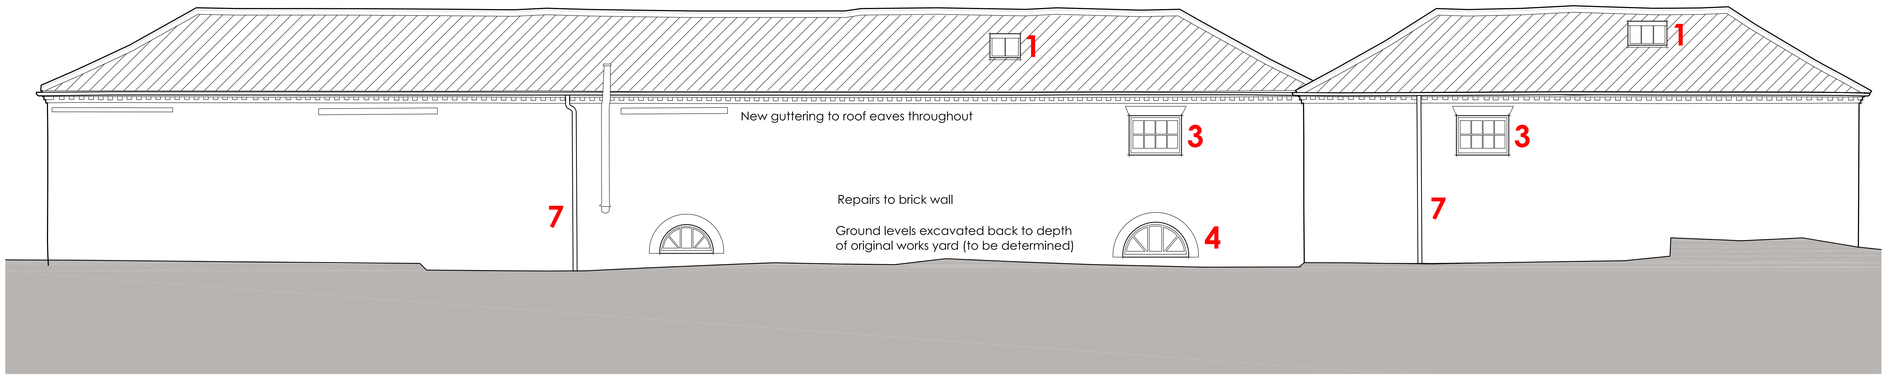

SOUTH ELEVATION

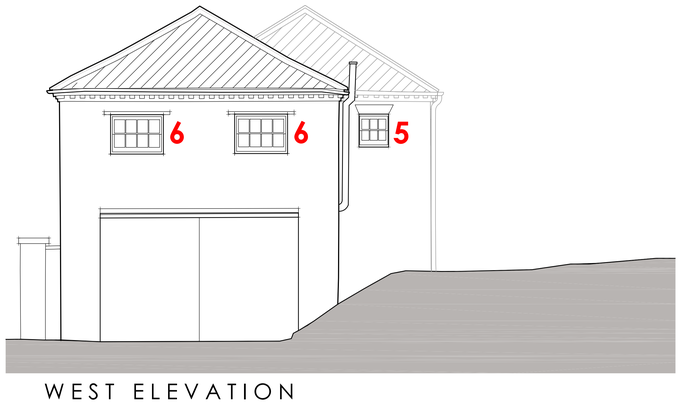

WEST ELEVATION

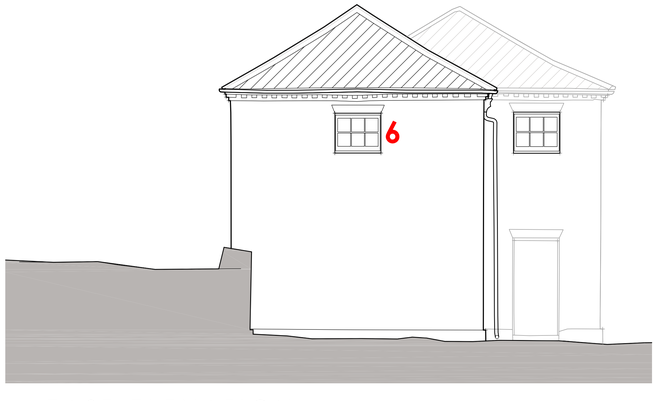

EAST ELEVATION

KEY

1. New Stella conservation rooflight
2. Number of existing rooflight openings reduced and relocated - Velux rooflights replaced with new Stella conservation rooflights
3. New traditional sliding sash windows, single glazed, to bedroom
4. Existing blocked window re-opened with new window to match comparable adjacent.
5. New traditional sliding sash windows, single glazed, to bathroom
6. Casement windows replaced with traditional sliding sash windows, single glazed
7. New rainwater downpipes

ROOF KEY



New Welsh slate roof covering

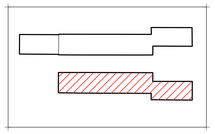

PROPOSED ELEVATIONS

Scale 1:50 @ A0

0 1000 2000 3000 4000 5000

Revision:

TRAFALGAR PARK
Downton, Nr Salisbury SP5 3QR
for Mr and Mrs Jones

House refurbishment
and Upgrading
with Associated Alterations

SOUTH STABLE BLOCK
AS PROPOSED
ELEVATIONS

Date:	Scale:	Drawn:
SEP 2023	1:50 @ A0 1:100 @ A1	MTL/CD

Drawing No.	Revision
21-11-ST-131	

Affinity Architects
43 Albany Road Salisbury Wiltshire SP1 3YQ
01722 741683
admin@affinityarchitects.co.uk
Affinity Architects Ltd. Reg no 08887699

©This drawing may not be reproduced without prior knowledge and consent of Affinity Architects