General Notes:
Please inform Affinity Architects of any discrepancy immediately
This drawing to be read in conjunction with Structural Engineer's Calculations
Use Marked dimensions where shown in preference to scaling
Check dimensions prior to construction or offsite fabrication
No accuracy can be guaranteed due to printing variations and site
measurements should be taken to ensure accuracy
New work or any existing work affected is shown hatched on drawings

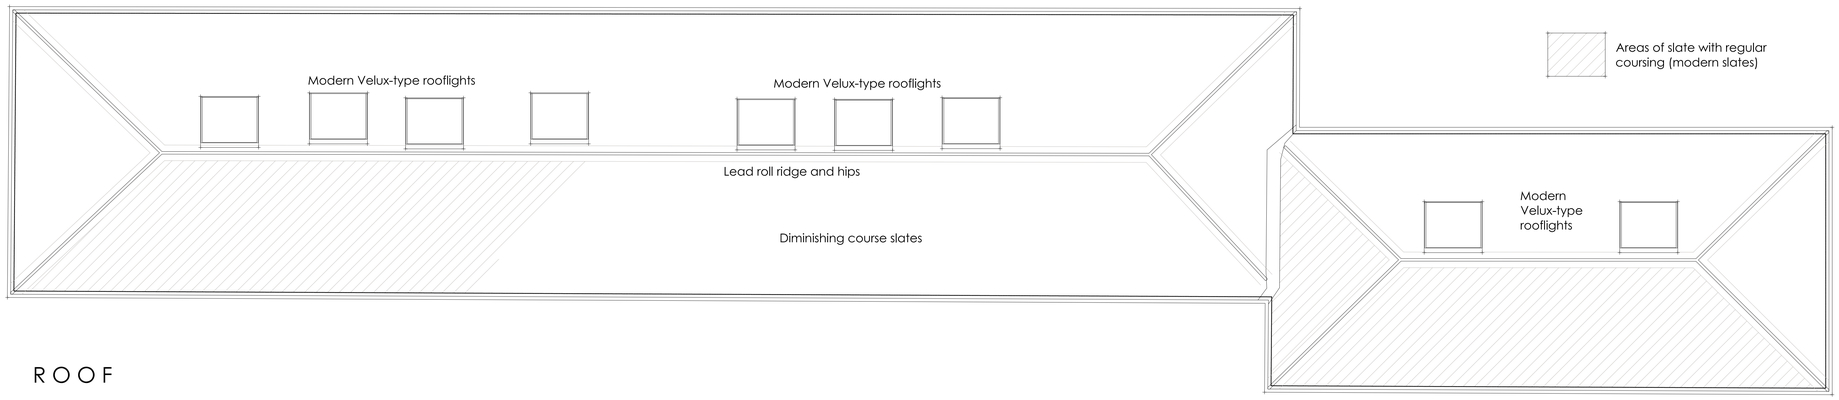

ROOF

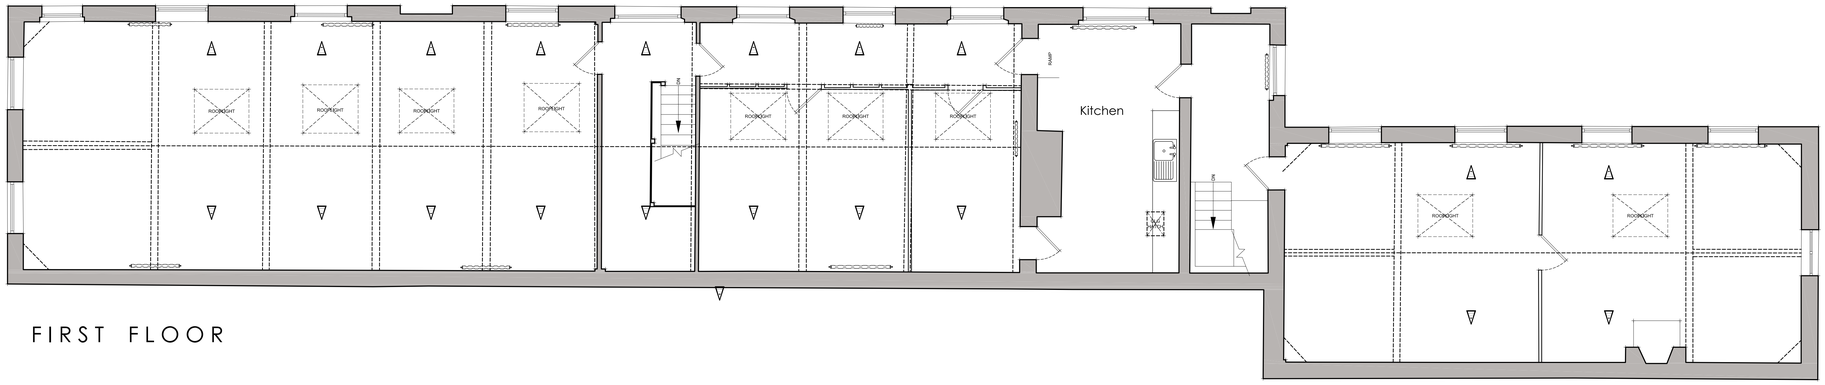

FIRST FLOOR

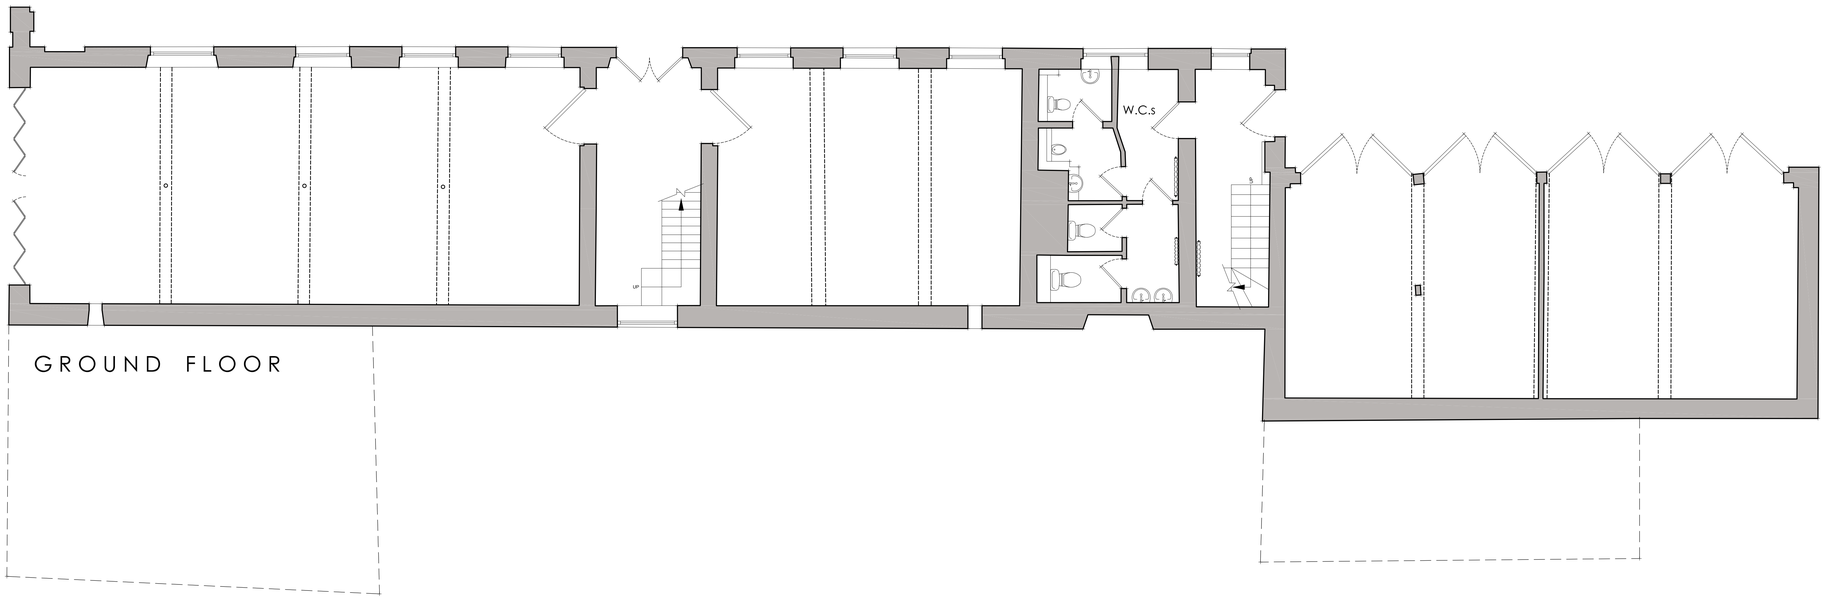

GROUND FLOOR

EXISTING FLOOR & ROOF PLANS

Scale 1:50 @ A0

0 1000 2000 3000 4000 5000

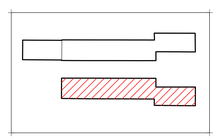

Revision:

TRAFALGAR PARK
Downton, Nr Salisbury SP5 3QR
for Mr and Mrs Jones

House refurbishment
and Upgrading
with Associated Alterations

SOUTH STABLE BLOCK
AS EXISTING
FLOOR PLANS

Date:	Scale:	Drawn:
SEP 2023	1:50 @ A0 1:100 @ A1	MTL/CD

Drawing No.	Revision
21-11-ST-125	*

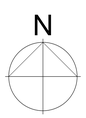

Affinity Architects
43 Albany Road Salisbury Wiltshire SP1 3YQ
01722 741683
admin@affinityarchitects.co.uk
Affinity Architects Ltd. Reg no. 08867099

©This drawing may not be reproduced without prior knowledge and consent of Affinity Architects