


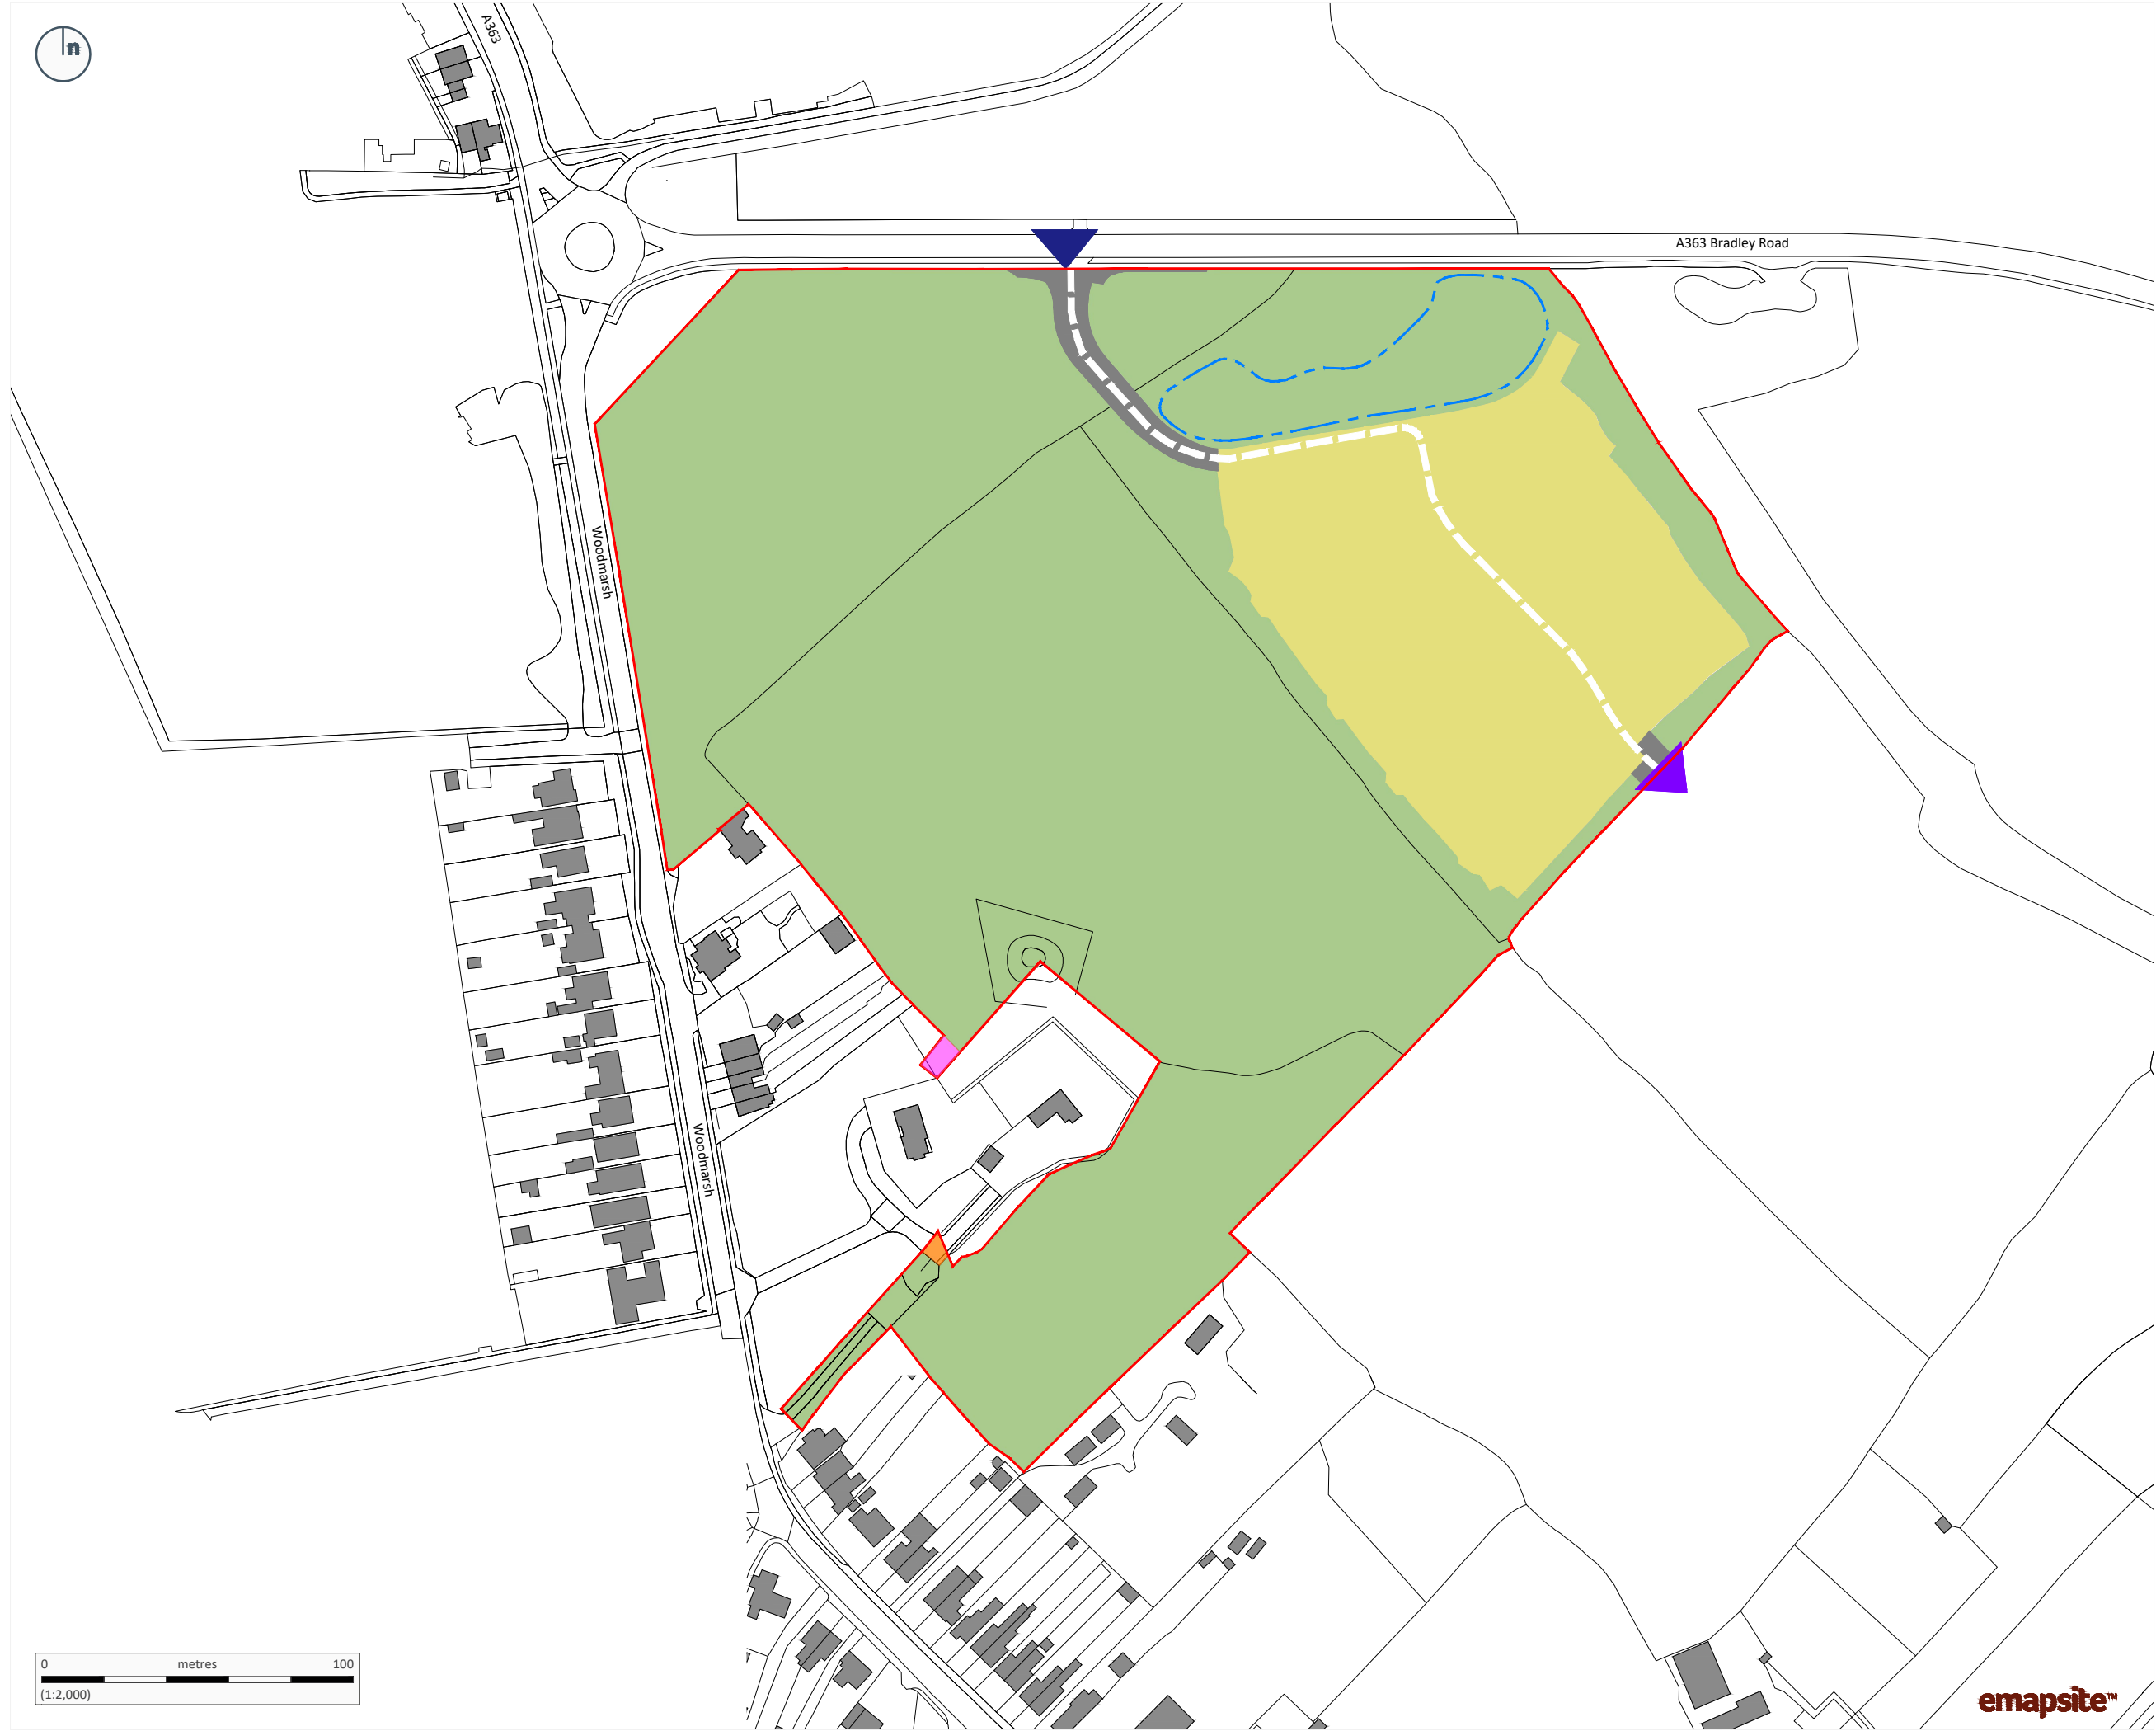

**Copyright of Turley**

This drawing is for illustrative purposes only and should not be used for any construction or estimation purposes. To be scaled for planning application purposes only. No liability or responsibility is accepted arising from reliance upon the information contained within this drawing.

Plans reproduced by permission of Ordnance Survey on behalf of The Controller of Her Majesty's Stationery Office. © Crown Copyright and database right [2020]. Ordnance Survey Licence number [0100031673].

- Residential land (Up to 2.5 storey)
- Green infrastructure
- Highways
- Indicative attenuation features
- Indicative primary highways route
- Proposed access points
- Future access points to adjacent development
- Land safeguarded for access
- Land to be retained as is

**CLIENT**  
Castlewood Properties Limited

**PROJECT**  
Land off the A363 White Horse Business Park

**DRAWING**  
Parameter Plan - Land Use

**PROJECT NUMBER**  
CASR3002

**DRAWING NUMBER** 5000 **CHECKED BY** DH

**REVISION** K **STATUS** DRAFT

**DATE** May 2023 **SCALE** 1:2000 @ A3

emapsite™

Turley